ΔΙΑΜΕΡΙΣΜΑ Ε1

102 ΣΠΕΤΣΩΝ

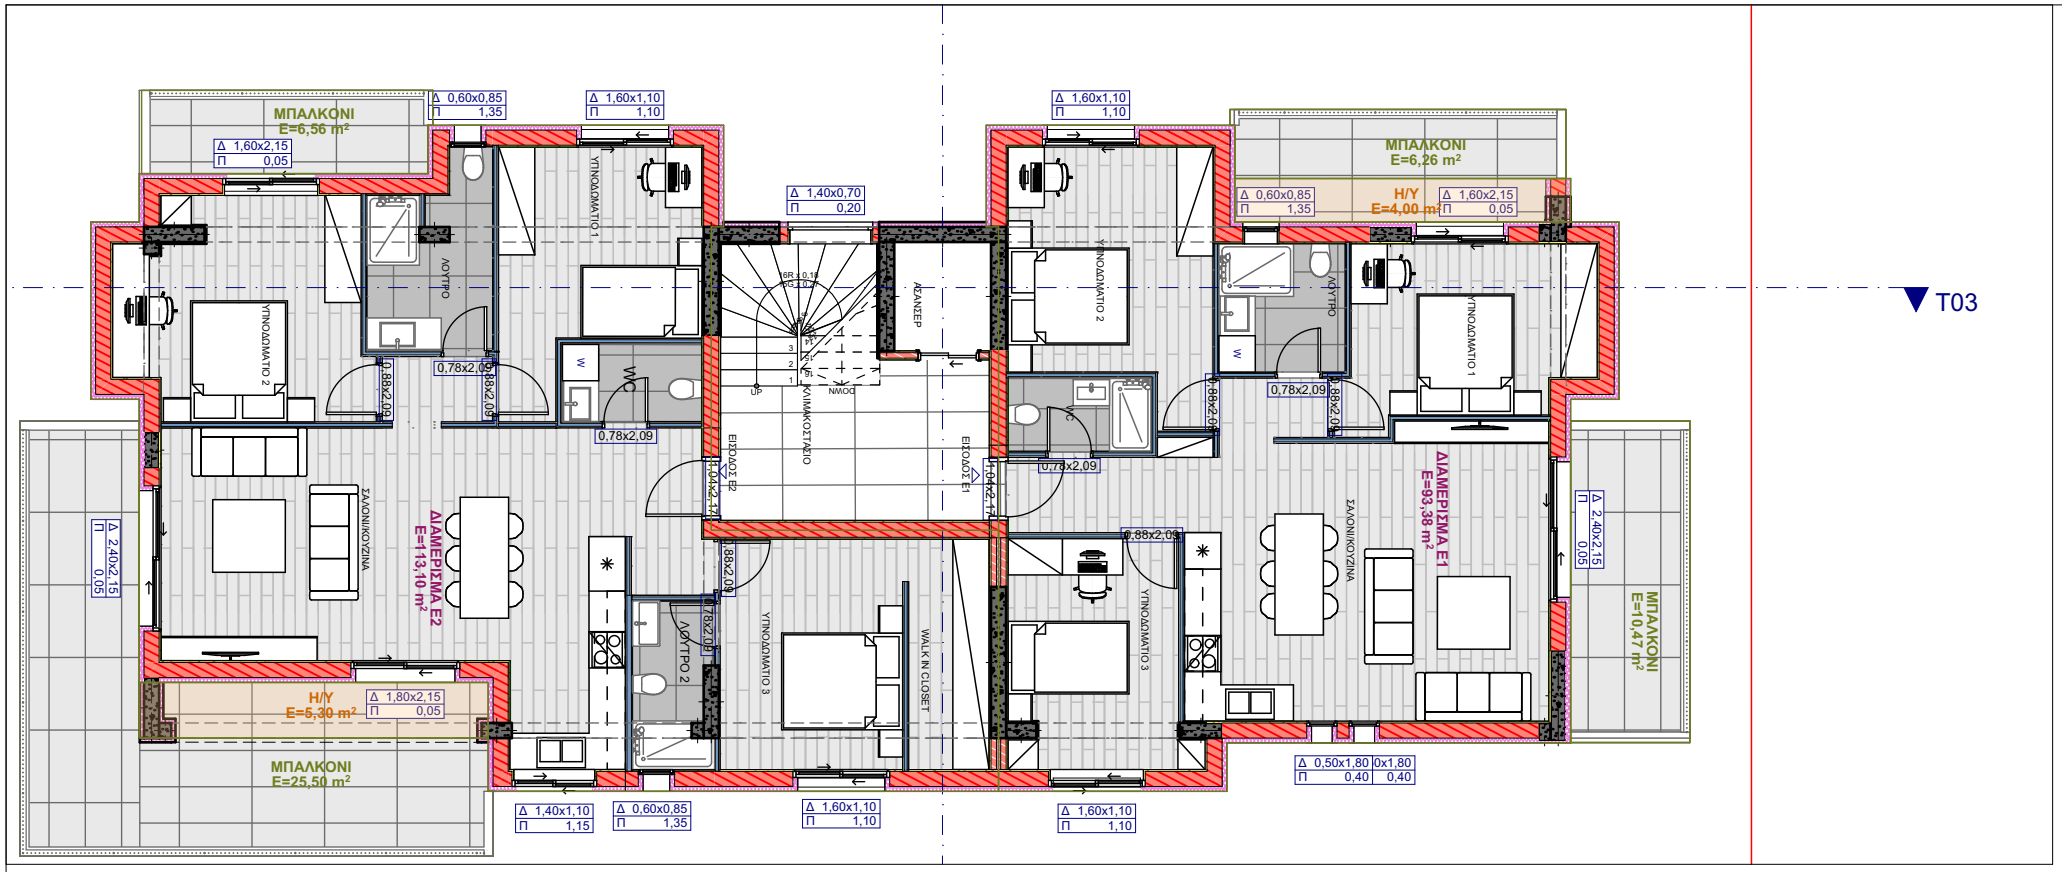

ΟΔΟΣ ΣΠΕΤΣΩΝ

DRAWING INFO	DRAWING DESCRIPTION:	ΚΑΤΟΨΗ Ε ΕΠΙΠΕΔΟΥ	
	PROJECT:	ΑΝΕΓΕΡΣΗ ΠΟΛΥΚΑΤΟΙΚΙΑΣ 6 ΕΠΙΠΕΔΩΝ ΜΕ PILOTIS ΚΑΙ ΥΠΟΓΕΙΟ	
	CLIENT:	#Client Full Name	

DRAWING NUM: A.02.10.8.2 (~~A.02.10.8~~)

DRAWING REV: 07 — 11:59 πμ — 21/10/2026

SCALE: 1:125

ENMAC Ε.Π.Ε.
213 0290652 www.enmac.gr enmacltd@gmail.com

© all rights reserved

1. DO NOT SCALE FROM THIS DRAWING 2. ALL DIMENSIONS ARE IN METERS UNLESS OTHERWISE SPECIFIED 3. ALL PLANS ARE SUBJECT TO CHANGE ACCORDING TO AUTHORITY'S APPROVAL
4. THIS DRAWING IS TO BE READ IN CONJUNCTION WITH ALL RELEVANT ARCHITECTURAL AND ENGINEER DRAWINGS AND SPECIFICATIONS 5. THIS DRAWING IS A CONCEPT LAYOUT NOT FOR CONSTRUCTION PURPOSES

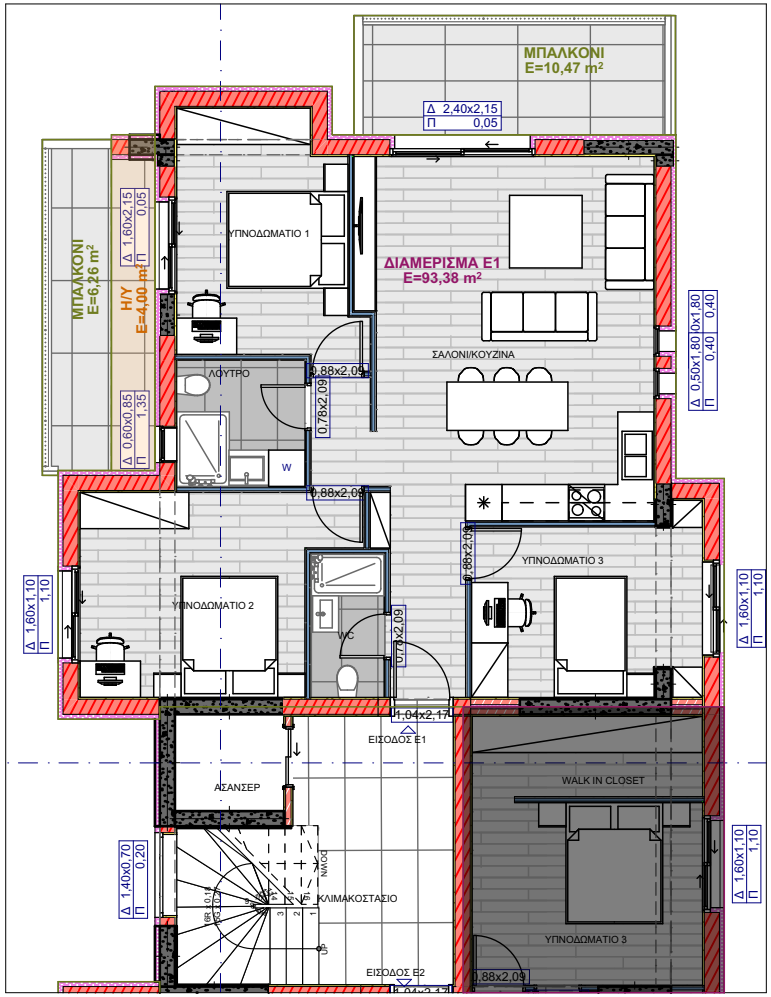

ΔΙΑΜΕΡΙΣΜΑ Ε1

ΘΕΣΗ: Ε ΕΠΙΠΕΔΟ ΠΡΟΣΟΨΕΩΣ
ΕΜΒΑΔΟΝ: 93,38ΤΜ
Η/Υ ΧΩΡΟΣ: 4,00ΤΜ
ΜΠΑΛΚΟΝΙ: 10,47ΤΜ + 6,26ΤΜ
ΘΕΣΗ ΣΤΑΘΜΕΥΣΗΣ: 1
ΑΠΟΘΗΚΗ: 8,00ΤΜ

ΣΑΛΟΝΙ/ ΚΟΥΖΙΝΑ: 1
ΥΠΟΔΩΜΑΤΙΑ: 3
ΛΟΥΤΡΟ: 2

DRAWING INFO	DRAWING DESCRIPTION:	ΚΑΤΟΨΗ Ε1	
	PROJECT:	ΑΝΕΓΕΡΣΗ ΠΟΛΥΚΑΤΟΙΚΙΑΣ 6 ΕΠΙΠΕΔΩΝ ΜΕ PILOTIS ΚΑΙ ΥΠΟΓΕΙΟ	
	CLIENT:	#Client Full Name	

DRAWING NUM: A.02.10.4.2 (~~A.02.10.4~~)
DRAWING REV: 07 — 11:59 πμ — 21/10/2026
SCALE: 1:125

ENMAC Ε.Π.Ε.
213 0290652 www.enmac.gr enmacltd@gmail.com
© all rights reserved

1. DO NOT SCALE FROM THIS DRAWING 2. ALL DIMENSIONS ARE IN METERS UNLESS OTHERWISE SPECIFIED 3. ALL PLANS ARE SUBJECT TO CHANGE ACCORDING TO AUTHORITY'S APPROVAL
4. THIS DRAWING IS TO BE READ IN CONJUNCTION WITH ALL RELEVANT ARCHITECTURAL AND ENGINEER DRAWINGS AND SPECIFICATIONS 5. THIS DRAWING IS A CONCEPT LAYOUT NOT FOR CONSTRUCTION PURPOSES

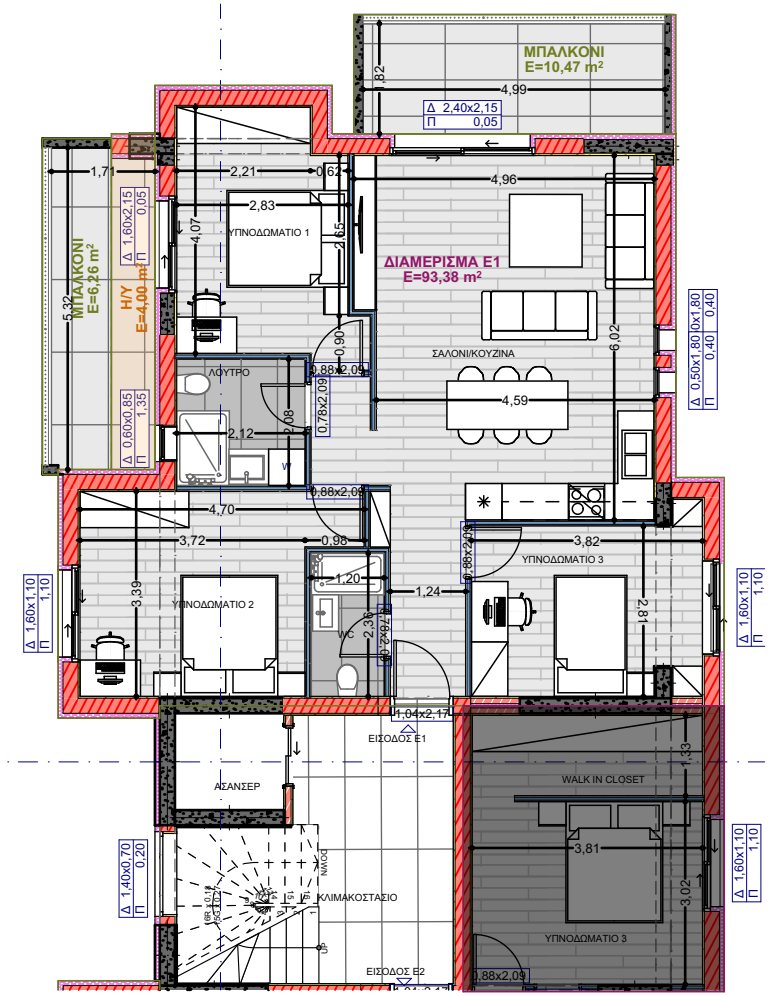

ΔΙΑΜΕΡΙΣΜΑ Ε1

ΘΕΣΗ: Ε ΕΠΙΠΕΔΟ ΠΡΟΣΟΨΕΩΣ
ΕΜΒΑΔΟΝ: 93,38ΤΜ
Η/Υ ΧΩΡΟΣ: 4,00ΤΜ
ΜΠΑΛΚΟΝΙ: 10,47ΤΜ + 6,26ΤΜ
ΘΕΣΗ ΣΤΑΘΜΕΥΣΗΣ: 1
ΑΠΟΘΗΚΗ: 8,00ΤΜ

ΣΑΛΟΝΙ/ ΚΟΥΖΙΝΑ: 1
ΥΠΟΔΩΜΑΤΙΑ: 3
ΛΟΥΤΡΟ: 2

DRAWING INFO	DRAWING DESCRIPTION:	ΚΑΤΟΨΗ Ε1 (ΜΕ ΔΙΑΣΤΑΣΕΙΣ)	
	PROJECT:	ΑΝΕΓΕΡΣΗ ΠΟΛΥΚΑΤΟΙΚΙΑΣ 6 ΕΠΙΠΕΔΩΝ ΜΕ PILOTIS ΚΑΙ ΥΠΟΓΕΙΟ	
	CLIENT:	#Client Full Name	

DRAWING NUM: A.02.10.4.3 (A.02.10.4)
DRAWING REV: 07 — 11:59 πμ — 21/10/2026
SCALE: 1:125

ENMAC Ε.Π.Ε.
© all rights reserved
213 0290652 www.enmac.gr enmacltd@gmail.com

1. DO NOT SCALE FROM THIS DRAWING 2. ALL DIMENSIONS ARE IN METERS UNLESS OTHERWISE SPECIFIED 3. ALL PLANS ARE SUBJECT TO CHANGE ACCORDING TO AUTHORITY'S APPROVAL
4. THIS DRAWING IS TO BE READ IN CONJUNCTION WITH ALL RELEVANT ARCHITECTURAL AND ENGINEER DRAWINGS AND SPECIFICATIONS 5. THIS DRAWING IS A CONCEPT LAYOUT NOT FOR CONSTRUCTION PURPOSES

DRAWING INFO	DRAWING DESCRIPTION:	ΦΩΤΟΡΕΑΛΙΣΤΙΚΗ ΑΠΕΙΚΟΝΙΣΗ ΣΑΛΟΝΙΟΥ/ ΚΟΥΖΙΝΑΣ	DRAWING NUM	A.02.10.5.5	DRAWING REV 07
	PROJECT:	ΑΝΕΓΕΡΣΗ ΠΟΛΥΚΑΤΟΙΚΙΑΣ 6 ΕΠΙΠΕΔΩΝ ΜΕ PILOTIS ΚΑΙ ΥΠΟΓΕΙΟ			11:59 πμ 21/10/2026
	CLIENT:	#Client Full Name			SCALE

ENMAC Ε.Π.Ε. © all rights reserved

213 0290652 www.enmac.gr enmacltd@gmail.com

1. DO NOT SCALE FROM THIS DRAWING 2. ALL DIMENSIONS ARE IN METERS UNLESS OTHERWISE SPECIFIED 3. ALL PLANS ARE SUBJECT TO CHANGE ACCORDING TO AUTHORITY'S APPROVAL
4. THIS DRAWING IS TO BE READ IN CONJUNCTION WITH ALL RELEVANT ARCHITECTURAL AND ENGINEER DRAWINGS AND SPECIFICATIONS 5. THIS DRAWING IS A CONCEPT LAYOUT NOT FOR CONSTRUCTION PURPOSES

DRAWING INFO	DRAWING DESCRIPTION:	ΦΩΤΟΡΕΑΛΙΣΤΙΚΗ ΑΠΕΙΚΟΝΙΣΗ ΣΑΛΟΝΙΟΥ/ ΚΟΥΖΙΝΑ	DRAWING NUM	A.02.10.5.6
	PROJECT:	ΑΝΕΓΕΡΣΗ ΠΟΛΥΚΑΤΟΙΚΙΑΣ 6 ΕΠΙΠΕΔΩΝ ΜΕ PILOTIS ΚΑΙ ΥΠΟΓΕΙΟ	DRAWING REV	07
	CLIENT:	#Client Full Name		11:59 πμ 21/10/2026
			SCALE	

A.02.10.5

ENMAC Ε.Π.Ε.
© all rights reserved
213 0290652 www.enmac.gr enmacltd@gmail.com

1. DO NOT SCALE FROM THIS DRAWING 2. ALL DIMENSIONS ARE IN METERS UNLESS OTHERWISE SPECIFIED 3. ALL PLANS ARE SUBJECT TO CHANGE ACCORDING TO AUTHORITY'S APPROVAL
4. THIS DRAWING IS TO BE READ IN CONJUNCTION WITH ALL RELEVANT ARCHITECTURAL AND ENGINEER DRAWINGS AND SPECIFICATIONS 5. THIS DRAWING IS A CONCEPT LAYOUT NOT FOR CONSTRUCTION PURPOSES

DRAWING INFO	DRAWING DESCRIPTION:	ΦΩΤΟΡΕΑΛΙΣΤΙΚΗ ΑΠΕΙΚΟΝΙΣΗ ΥΝΟΔΩΜΑΤΙΟΥ 1	DRAWING NUM	A.02.10.5.7	DRAWING REV 07
	PROJECT:	ΑΝΕΓΕΡΣΗ ΠΟΛΥΚΑΤΟΙΚΙΑΣ 6 ΕΠΙΠΕΔΩΝ ΜΕ PILOTIS ΚΑΙ ΥΠΟΓΕΙΟ			11:59 πμ 21/10/2026
	CLIENT:	#Client Full Name			SCALE

A.02.10.5

ENMAC Ε.Π.Ε.
© all rights reserved
213 0290652 www.enmac.gr enmacltd@gmail.com

1. DO NOT SCALE FROM THIS DRAWING 2. ALL DIMENSIONS ARE IN METERS UNLESS OTHERWISE SPECIFIED 3. ALL PLANS ARE SUBJECT TO CHANGE ACCORDING TO AUTHORITY'S APPROVAL
4. THIS DRAWING IS TO BE READ IN CONJUNCTION WITH ALL RELEVANT ARCHITECTURAL AND ENGINEER DRAWINGS AND SPECIFICATIONS 5. THIS DRAWING IS A CONCEPT LAYOUT NOT FOR CONSTRUCTION PURPOSES

DRAWING INFO	DRAWING DESCRIPTION:	ΦΩΤΟΡΕΑΛΙΣΤΙΚΗ ΑΠΕΙΚΟΝΙΣΗ ΥΠΝΟΔΩΜΑΤΙΟΥ 1	DRAWING NUM: A.02.10.5.8
	PROJECT:	ΑΝΕΓΕΡΣΗ ΠΟΛΥΚΑΤΟΙΚΙΑΣ 6 ΕΠΙΠΕΔΩΝ ΜΕ PILOTIS ΚΑΙ ΥΠΟΓΕΙΟ	DRAWING REV: 07
	CLIENT:	#Client Full Name	11:59 πμ 21/10/2026

A.02.10.5

SCALE

ENMAC Ε.Π.Ε.
© all rights reserved
213 0290652 www.enmac.gr enmacltd@gmail.com

1. DO NOT SCALE FROM THIS DRAWING 2. ALL DIMENSIONS ARE IN METERS UNLESS OTHERWISE SPECIFIED 3. ALL PLANS ARE SUBJECT TO CHANGE ACCORDING TO AUTHORITY'S APPROVAL
4. THIS DRAWING IS TO BE READ IN CONJUNCTION WITH ALL RELEVANT ARCHITECTURAL AND ENGINEER DRAWINGS AND SPECIFICATIONS 5. THIS DRAWING IS A CONCEPT LAYOUT NOT FOR CONSTRUCTION PURPOSES

DRAWING INFO	DRAWING DESCRIPTION:	ΦΩΤΟΡΕΑΛΙΣΤΙΚΗ ΑΠΕΙΚΟΝΙΣΗ ΥΠΝΟΔΩΜΑΤΙΟΥ 2	DRAWING NUM	A.02.10.5.9
	PROJECT:	ΑΝΕΓΕΡΣΗ ΠΟΛΥΚΑΤΟΙΚΙΑΣ 6 ΕΠΙΠΕΔΩΝ ΜΕ PILOTIS ΚΑΙ ΥΠΟΓΕΙΟ	DRAWING REV	07
	CLIENT:	#Client Full Name	SCALE	11:59 πμ 21/10/2026

A.02.10.5

ENMAC Ε.Π.Ε.
© all rights reserved
213 0290652 www.enmac.gr enmacltd@gmail.com

1. DO NOT SCALE FROM THIS DRAWING 2. ALL DIMENSIONS ARE IN METERS UNLESS OTHERWISE SPECIFIED 3. ALL PLANS ARE SUBJECT TO CHANGE ACCORDING TO AUTHORITY'S APPROVAL
4. THIS DRAWING IS TO BE READ IN CONJUNCTION WITH ALL RELEVANT ARCHITECTURAL AND ENGINEER DRAWINGS AND SPECIFICATIONS 5. THIS DRAWING IS A CONCEPT LAYOUT NOT FOR CONSTRUCTION PURPOSES

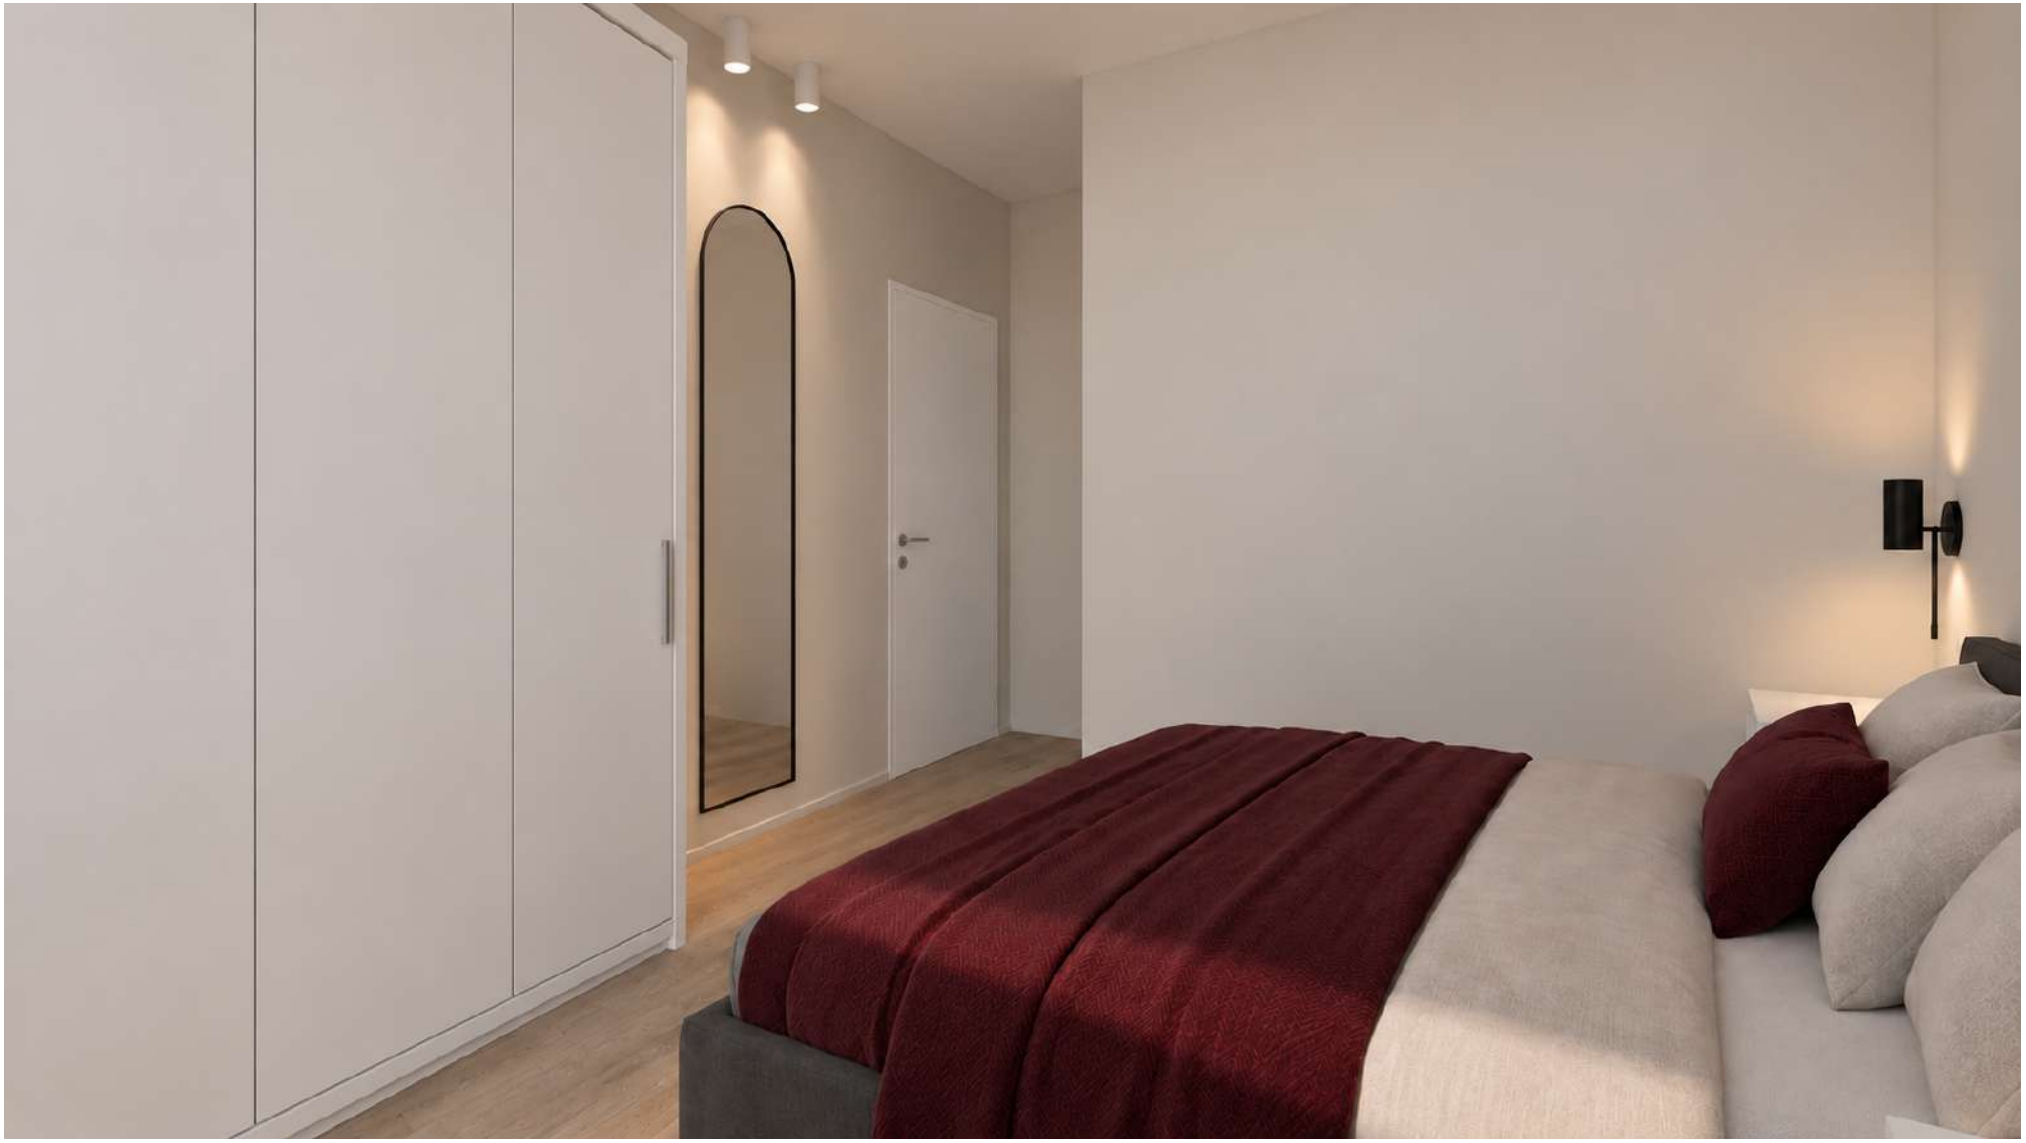

DRAWING INFO	DRAWING DESCRIPTION:	ΦΩΤΟΡΕΑΛΙΣΤΙΚΗ ΑΠΕΙΚΟΝΙΣΗ ΥΠΝΟΔΩΜΑΤΙΟΥ 2	DRAWING NUM	A.02.10.5.10
	PROJECT:	ΑΝΕΓΕΡΣΗ ΠΟΛΥΚΑΤΟΙΚΙΑΣ 6 ΕΠΙΠΕΔΩΝ ΜΕ PILOTIS ΚΑΙ ΥΠΟΓΕΙΟ	DRAWING REV	07 11:59 πμ 21/10/2026
	CLIENT:	#Client Full Name	SCALE	

ENMAC Ε.Π.Ε.
© all rights reserved
213 0290652 www.enmac.gr enmacltd@gmail.com

1. DO NOT SCALE FROM THIS DRAWING 2. ALL DIMENSIONS ARE IN METERS UNLESS OTHERWISE SPECIFIED 3. ALL PLANS ARE SUBJECT TO CHANGE ACCORDING TO AUTHORITY'S APPROVAL
4. THIS DRAWING IS TO BE READ IN CONJUNCTION WITH ALL RELEVANT ARCHITECTURAL AND ENGINEER DRAWINGS AND SPECIFICATIONS 5. THIS DRAWING IS A CONCEPT LAYOUT NOT FOR CONSTRUCTION PURPOSES

DRAWING INFO	DRAWING DESCRIPTION:	ΦΩΤΟΡΕΑΛΙΣΤΙΚΗ ΑΠΕΙΚΟΝΙΣΗ ΥΠΝΟΔΩΜΑΤΙΟΥ 3	DRAWING NUM	A.02.10.5.11	DRAWING REV 07
	PROJECT:	ΑΝΕΓΕΡΣΗ ΠΟΛΥΚΑΤΟΙΚΙΑΣ 6 ΕΠΙΠΕΔΩΝ ΜΕ PILOTIS ΚΑΙ ΥΠΟΓΕΙΟ		A.02.10.5	11:59 πμ 21/10/2026
	CLIENT:	#Client Full Name			SCALE

ENMAC Ε.Π.Ε.
© all rights reserved
213 0290652 www.enmac.gr enmacltd@gmail.com

1. DO NOT SCALE FROM THIS DRAWING 2. ALL DIMENSIONS ARE IN METERS UNLESS OTHERWISE SPECIFIED 3. ALL PLANS ARE SUBJECT TO CHANGE ACCORDING TO AUTHORITY'S APPROVAL
4. THIS DRAWING IS TO BE READ IN CONJUNCTION WITH ALL RELEVANT ARCHITECTURAL AND ENGINEER DRAWINGS AND SPECIFICATIONS 5. THIS DRAWING IS A CONCEPT LAYOUT NOT FOR CONSTRUCTION PURPOSES

DRAWING INFO	DRAWING DESCRIPTION:	ΦΩΤΟΡΕΑΛΙΣΤΙΚΗ ΑΠΕΙΚΟΝΙΣΗ ΥΠΝΟΔΩΜΑΤΙΟΥ 3	DRAWING NUM: A.02.10.5.12 ~~A.02.10.5~~
	PROJECT:	ΑΝΕΓΕΡΣΗ ΠΟΛΥΚΑΤΟΙΚΙΑΣ 6 ΕΠΙΠΕΔΩΝ ΜΕ PILOTIS ΚΑΙ ΥΠΟΓΕΙΟ	DRAWING REV: 07 11:59 πμ 21/10/2026
	CLIENT:	#Client Full Name	SCALE

ENMAC Ε.Π.Ε.
© all rights reserved
213 0290652 www.enmac.gr enmacltd@gmail.com

1. DO NOT SCALE FROM THIS DRAWING 2. ALL DIMENSIONS ARE IN METERS UNLESS OTHERWISE SPECIFIED 3. ALL PLANS ARE SUBJECT TO CHANGE ACCORDING TO AUTHORITY'S APPROVAL
4. THIS DRAWING IS TO BE READ IN CONJUNCTION WITH ALL RELEVANT ARCHITECTURAL AND ENGINEER DRAWINGS AND SPECIFICATIONS 5. THIS DRAWING IS A CONCEPT LAYOUT NOT FOR CONSTRUCTION PURPOSES

DRAWING INFO	DRAWING DESCRIPTION:	ΦΩΤΟΡΕΑΛΙΣΤΙΚΗ ΑΠΕΙΚΟΝΙΣΗ ΜΠΑΝΙΩΝ	DRAWING NUM: A.02.10.5.13
	PROJECT:	ΑΝΕΓΕΡΣΗ ΠΟΛΥΚΑΤΟΙΚΙΑΣ 6 ΕΠΙΠΕΔΩΝ ΜΕ PILOTIS ΚΑΙ ΥΠΟΓΕΙΟ	DRAWING REV: 07
	CLIENT:	#Client Full Name	11:59 πμ 21/10/2026

A.02.10.5

SCALE

ENMAC Ε.Π.Ε.
© all rights reserved
213 0290652 www.enmac.gr enmacltd@gmail.com

1. DO NOT SCALE FROM THIS DRAWING 2. ALL DIMENSIONS ARE IN METERS UNLESS OTHERWISE SPECIFIED 3. ALL PLANS ARE SUBJECT TO CHANGE ACCORDING TO AUTHORITY'S APPROVAL
4. THIS DRAWING IS TO BE READ IN CONJUNCTION WITH ALL RELEVANT ARCHITECTURAL AND ENGINEER DRAWINGS AND SPECIFICATIONS 5. THIS DRAWING IS A CONCEPT LAYOUT NOT FOR CONSTRUCTION PURPOSES

ΠΡΟΣΟΨΗ

ΠΙΣΩ ΟΨΗ

ΠΛΑΓΙΑ ΟΨΗ

DRAWING INFO	DRAWING DESCRIPTION:	ΦΩΤΟΡΕΑΛΙΣΤΙΚΗ ΑΠΕΙΚΟΝΙΣΗ	DRAWING NUM	A.07.8	DRAWING REV	07	SCALE
	PROJECT:	ΑΝΕΓΕΡΣΗ ΠΟΛΥΚΑΤΟΙΚΙΑΣ 6 ΕΠΙΠΕΔΩΝ ΜΕ PILOTIS ΚΑΙ ΥΠΟΓΕΙΟ		A.07		11:59 πμ 21/10/2026	
	CLIENT:	#Client Full Name					

ENMAC Ε.Π.Ε.
© all rights reserved
213 0290652 www.enmac.gr enmacltd@gmail.com

1. DO NOT SCALE FROM THIS DRAWING 2. ALL DIMENSIONS ARE IN METERS UNLESS OTHERWISE SPECIFIED 3. ALL PLANS ARE SUBJECT TO CHANGE ACCORDING TO AUTHORITY'S APPROVAL
4. THIS DRAWING IS TO BE READ IN CONJUNCTION WITH ALL RELEVANT ARCHITECTURAL AND ENGINEER DRAWINGS AND SPECIFICATIONS 5. THIS DRAWING IS A CONCEPT LAYOUT NOT FOR CONSTRUCTION PURPOSES

eng management & cons

www.enmac.gr, Markou Mpotsari 10, 14561, Kifissia, info@enmac.gr