



ΔΙΑΜΕΡΙΣΜΑ Α1

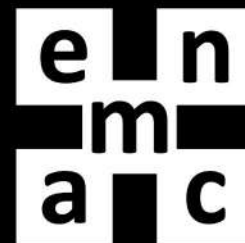


102 ΣΠΕΤΣΩΝ

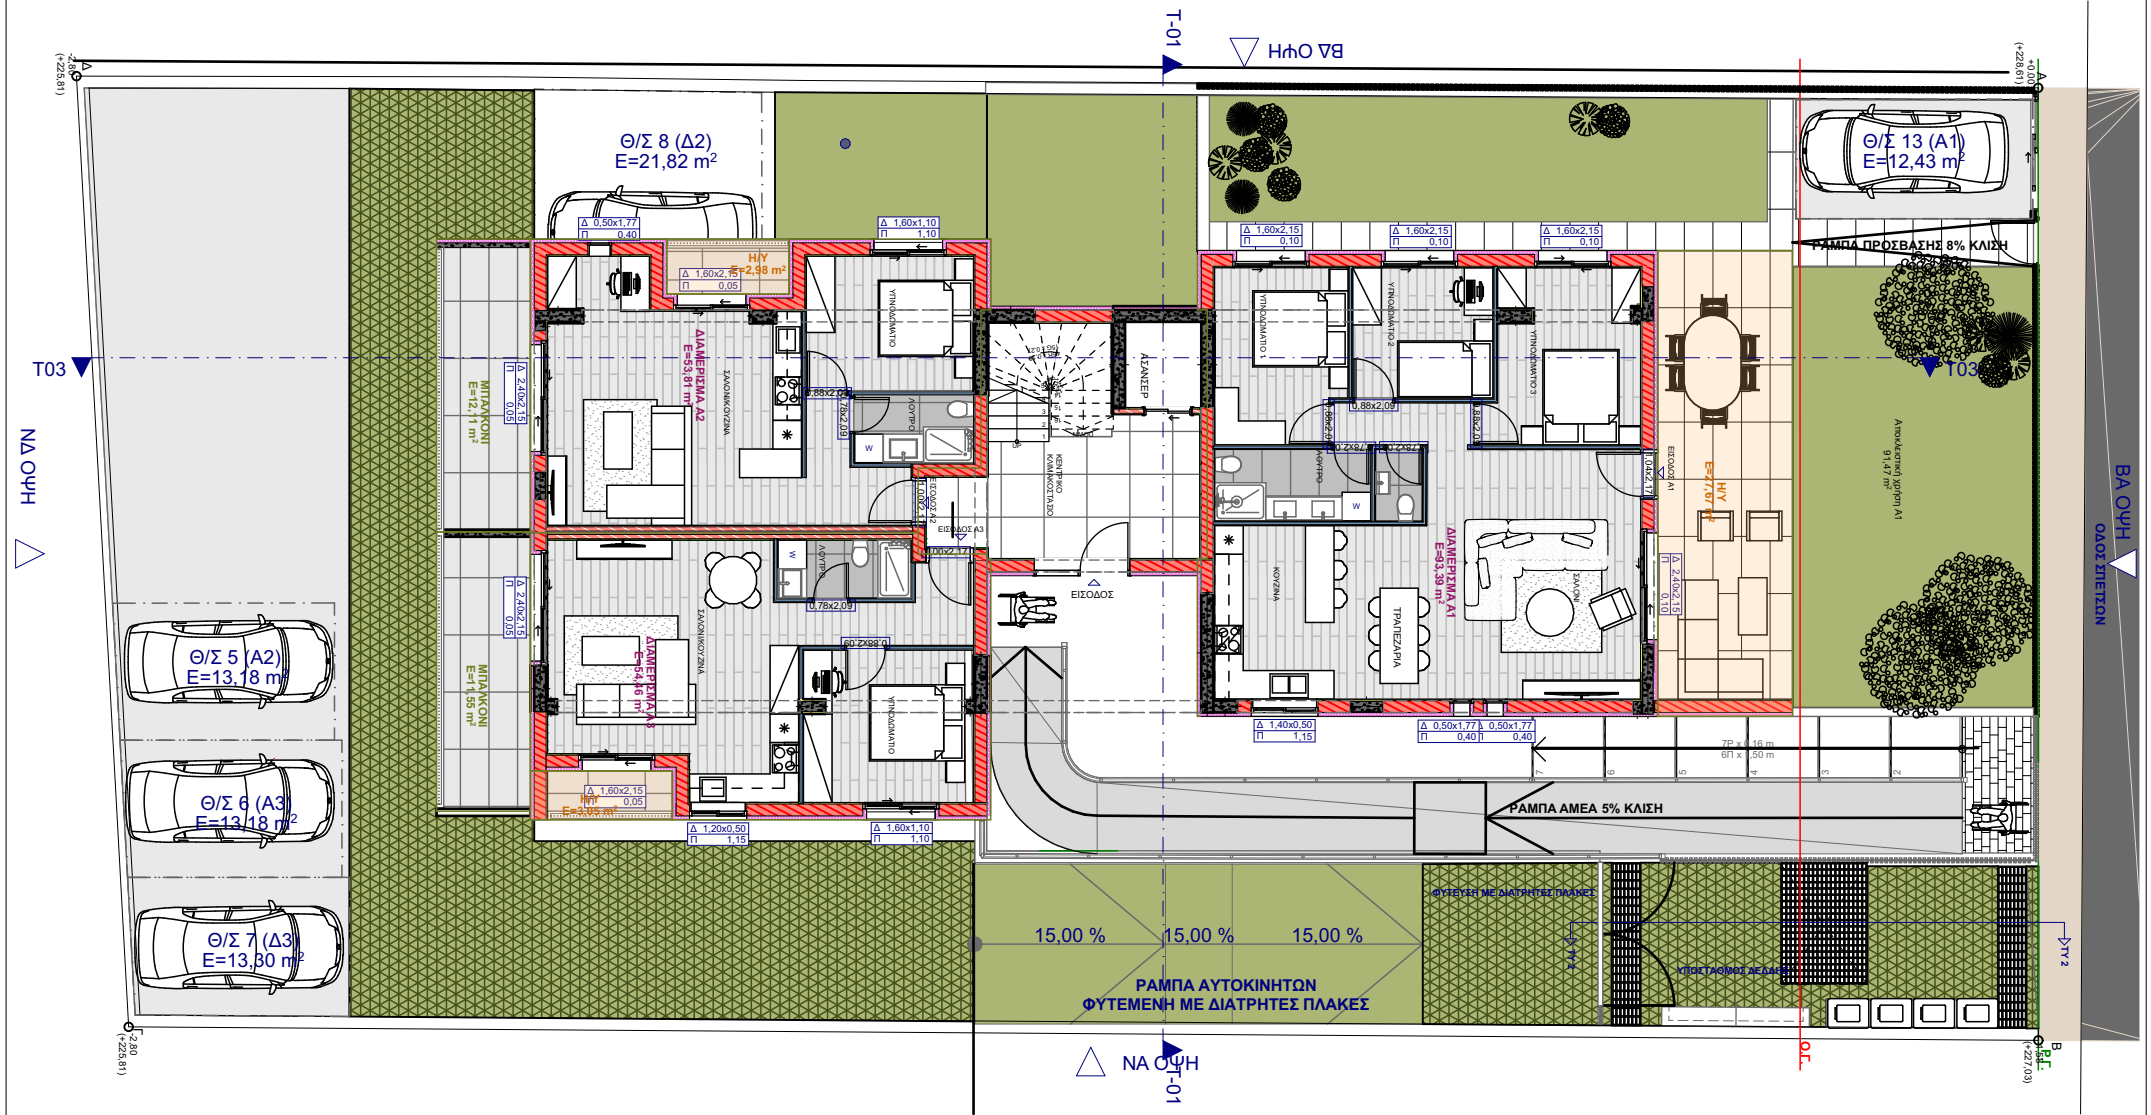

ENMAC E.P.E.
© all rights reserved

DRAWING INFO	DRAWING DESCRIPTION: ΚΑΤΟΨΗ Α ΕΠΙΠΕΔΟΥ			DRAWING NUM	A.02.10. 1.2 A.02.10.1	DRAWING REV	07 3:58 μμ 20/10/2026	SCALE	1:158,73
	PROJECT: ΑΝΕΓΕΡΣΗ ΠΟΛΥΚΑΤΟΙΚΙΑΣ 6 ΕΠΙΠΕΔΩΝ ΜΕ ΠΙΛΟΤΙΣ ΚΑΙ ΥΠΟΓΕΙΟ								
	CLIENT: #Client Full Name								
213 0290652	www.enmac.gr	enmacLtd@gmail.com	1. DO NOT SCALE FROM THIS DRAWING 2. ALL DIMENSIONS ARE IN METERS UNLESS OTHERWISE SPECIFIED 3. ALL PLANS ARE SUBJECT TO CHANGE ACCORDING TO AUTHORITY'S APPROVAL 4. THIS DRAWING IS TO BE READ IN CONJUNCTION WITH ALL RELEVANT ARCHITECTURAL AND ENGINEER DRAWINGS AND SPECIFICATIONS 5. THIS DRAWING IS A CONCEPT LAYOUT NOT FOR CONSTRUCTION PURPOSES						


DRAWING NUM	A.02.10.	DRAWING REV	07	SCALE	1:158,73
	1.2		3:58 μμ		
	A.02.10.1		20/10/2026		

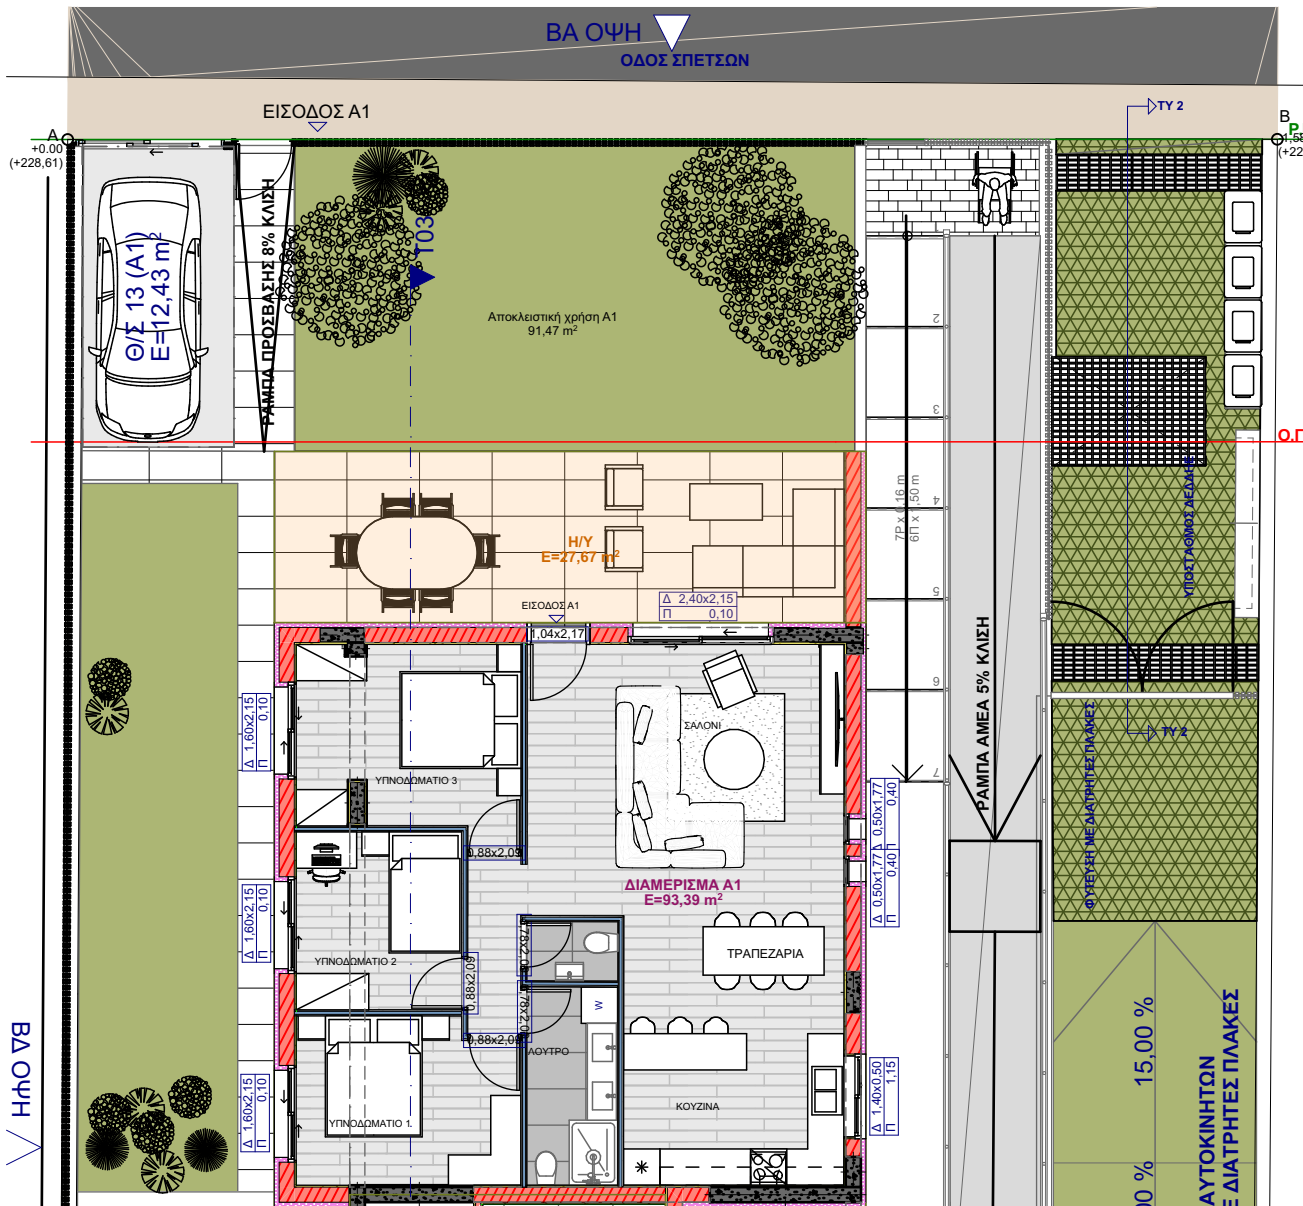

ΔΙΑΜΕΡΙΣΜΑ Α1

ΘΕΣΗ: Α ΕΠΙΠΕΔΟ ΠΡΟΣΟΨΕΩΣ
ΕΜΒΑΔΟΝ: 93,39ΤΜ
Η/Υ ΧΩΡΟΣ: 27,67ΤΜ
ΑΥΛΗ ΑΠΟΚΛΕΙΣΤΙΚΗΣ ΧΡΗΣΗΣ
91,47ΤΜ
ΘΕΣΗ ΣΤΑΘΜΕΥΣΗΣ: 1
ΑΠΟΘΗΚΗ: 9,87ΤΜ

ΣΑΛΟΝΙ/ ΚΟΥΖΙΝΑ: 1
ΥΠΟΔΩΜΑΤΙΑ: 3
ΛΟΥΤΡΟ: 2

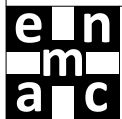


DRAWING INFO	DRAWING DESCRIPTION:	ΔΙΑΜΕΡΙΣΜΑ Α1
PROJECT:	ΑΝΕΓΕΡΣΗ ΠΟΛΥΚΑΤΟΙΚΙΑΣ 6 ΕΠΙΠΕΔΩΝ ΜΕ ΠΙΛΟΤΙΣ ΚΑΙ ΥΠΟΓΕΙΟ	
CLIENT:	#Client Full Name	

213 0290652 www.enmac.gr enmacLtd@gmail.com

1. DO NOT SCALE FROM THIS DRAWING 2. ALL DIMENSIONS ARE IN METERS UNLESS OTHERWISE SPECIFIED 3. ALL PLANS ARE SUBJECT TO CHANGE ACCORDING TO AUTHORITY'S APPROVAL
4. THIS DRAWING IS TO BE READ IN CONJUNCTION WITH ALL RELEVANT ARCHITECTURAL AND ENGINEER DRAWINGS AND SPECIFICATIONS 5. THIS DRAWING IS A CONCEPT LAYOUT NOT FOR CONSTRUCTION PURPOSES

DRAWING NUM	A.02.10.	DRAWING REV	07	SCALE	1:125
	1.3		3:58 μμ		
	A.02.10.1		20/10/2026		

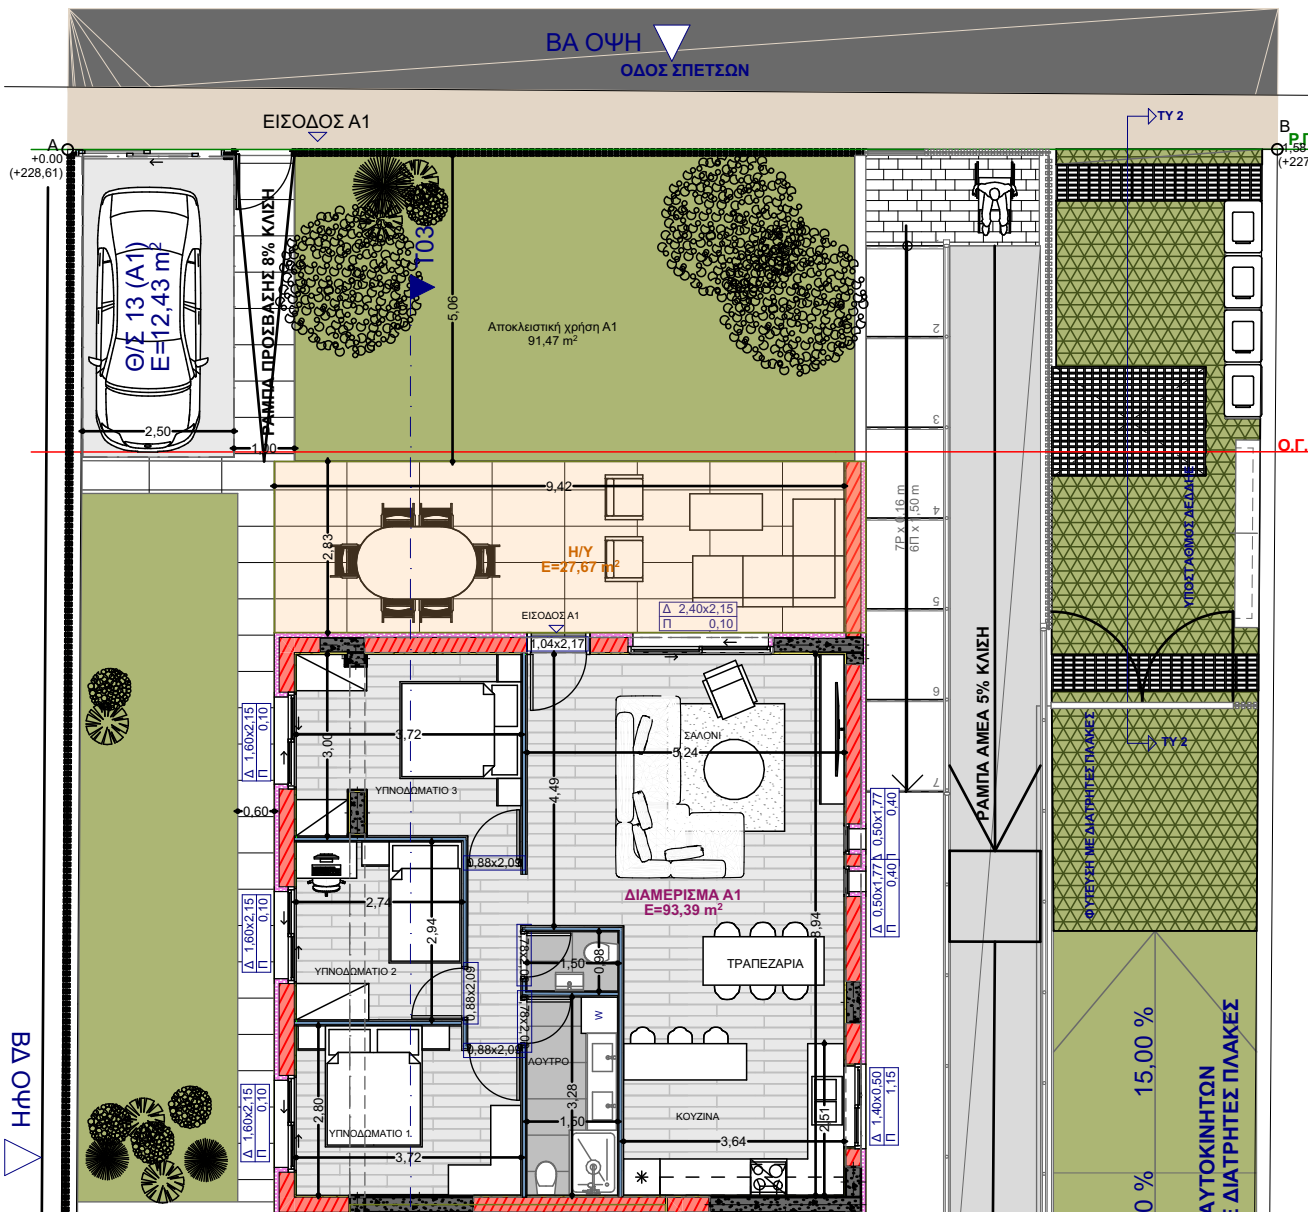

ΔΙΑΜΕΡΙΣΜΑ Α1

ΘΕΣΗ: Α ΕΠΙΠΕΔΟ ΠΡΟΣΟΨΕΩΣ

ΕΜΒΑΔΟΝ: 93,39ΤΜ

Η/Υ ΧΩΡΟΣ: 27,67ΤΜ

ΑΥΛΗ ΑΠΟΚΛΕΙΣΤΙΚΗΣ ΧΡΗΣΗΣ

91,47ΤΜ


ΘΕΣΗ ΣΤΑΘΜΕΥΣΗΣ: 1

ΑΠΟΘΗΚΗ: 9,87ΤΜ

ΣΑΛΟΝΙ/ ΚΟΥΖΙΝΑ: 1

ΥΠΟΔΩΜΑΤΙΑ: 3

ΛΟΥΤΡΟ: 2

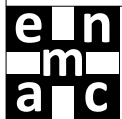

ΕΝΜΑΚ Ε.Π.Ε.
all rights reserved

DRAWING INFO
DRAWING DESCRIPTION:
PROJECT:
CLIENT:

ΚΑΤΟΨΗ ΔΙΑΜΕΡΙΣΜΑΤΟΣ Α1 (ΜΕ ΔΙΑΣΤΑΣΕΙΣ)
ΑΝΕΓΕΡΣΗ ΠΟΛΥΚΑΤΟΙΚΙΑΣ 6 ΕΠΙΠΕΔΩΝ ΜΕ ΠΙΛΟΤΙΣ ΚΑΙ ΥΠΟΓΕΙΟ
#Client Full Name

DRAWING NUM

A.02.10.
14
A.02.10.1

DRAWING REV

07
3:58 μμ
20/10/2026

SCALE


1:125

213 0290652

www.enmac.gr


enmac ltd@gmail.com

1. DO NOT SCALE FROM THIS DRAWING 2. ALL DIMENSIONS ARE IN METERS UNLESS OTHERWISE SPECIFIED 3. ALL PLANS ARE SUBJECT TO CHANGE ACCORDING TO AUTHORITY'S APPROVAL
4. THIS DRAWING IS TO BE READ IN CONJUNCTION WITH ALL RELEVANT ARCHITECTURAL AND ENGINEER DRAWINGS AND SPECIFICATIONS 5. THIS DRAWING IS A CONCEPT LAYOUT NOT FOR CONSTRUCTION PURPOSES

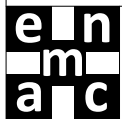


ENMAC E.P.E.
© all rights reserved

DRAWING INFO	DRAWING DESCRIPTION:	ΦΩΤΟΡΕΑΛΙΣΤΙΚΗ ΑΠΕΙΚΟΝΙΣΗ ΣΑΛΟΝΙ ΕΙΚΟΝΑ 1	DRAWING NUM	A.02.10.	DRAWING REV	07	SCALE	
	PROJECT:	ΑΝΕΓΕΡΣΗ ΠΟΛΥΚΑΤΟΙΚΙΑΣ 6 ΕΠΙΠΕΔΩΝ ΜΕ ΠΙΛΟΤΙΣ ΚΑΙ ΥΠΟΓΕΙΟ		1.5		3:58 μμ		
	CLIENT:	#Client Full Name		A.02*10.1		20/10/2026		
213 0290652	www.enmac.gr	enmac ltd@gmail.com	1. DO NOT SCALE FROM THIS DRAWING 2. ALL DIMENSIONS ARE IN METERS UNLESS OTHERWISE SPECIFIED 3. ALL PLANS ARE SUBJECT TO CHANGE ACCORDING TO AUTHORITY'S APPROVAL 4. THIS DRAWING IS TO BE READ IN CONJUNCTION WITH ALL RELEVANT ARCHITECTURAL AND ENGINEER DRAWINGS AND SPECIFICATIONS 5. THIS DRAWING IS A CONCEPT LAYOUT NOT FOR CONSTRUCTION PURPOSES					

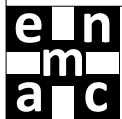


ENMAC Ε.Π.Ε.
© all rights reserved

DRAWING INFO	DRAWING DESCRIPTION: ΦΩΤΟΡΕΑΛΙΣΤΙΚΗ ΑΠΕΙΚΟΝΙΣΗ ΣΑΛΟΝΙ ΕΙΚΟΝΑ 2 PROJECT: ΑΝΕΓΕΡΣΗ ΠΟΛΥΚΑΤΟΙΚΙΑΣ 6 ΕΠΙΠΕΔΩΝ ΜΕ ΠΙΛΟΤΙΣ ΚΑΙ ΥΠΟΓΕΙΟ CLIENT: #Client Full Name	DRAWING NUM A.02.10.16 A.02*10.1 DRAWING REV 07 3:58 μμ 20/10/2026 SCALE
213 0290652	www.enmac.gr enmac ltd@gmail.com	1. DO NOT SCALE FROM THIS DRAWING 2. ALL DIMENSIONS ARE IN METERS UNLESS OTHERWISE SPECIFIED 3. ALL PLANS ARE SUBJECT TO CHANGE ACCORDING TO AUTHORITY'S APPROVAL 4. THIS DRAWING IS TO BE READ IN CONJUNCTION WITH ALL RELEVANT ARCHITECTURAL AND ENGINEER DRAWINGS AND SPECIFICATIONS 5. THIS DRAWING IS A CONCEPT LAYOUT NOT FOR CONSTRUCTION PURPOSES

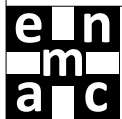


ENMAC E.P.E.
© all rights reserved

DRAWING INFO	DRAWING DESCRIPTION:	ΦΩΤΟΡΕΑΛΙΣΤΙΚΗ ΑΠΕΙΚΟΝΙΣΗ ΥΠΝΟΔΩΜΑΤΙΟ 1 ΕΙΚΟΝΑ 1	DRAWING NUM	A.02.10.	DRAWING REV	07	SCALE	
	PROJECT:	ΑΝΕΓΕΡΣΗ ΠΟΛΥΚΑΤΟΙΚΙΑΣ 6 ΕΠΙΠΕΔΩΝ ΜΕ ΠΙΛΟΤΙΣ ΚΑΙ ΥΠΟΓΕΙΟ		1.7		3:58 μμ		
	CLIENT:	#Client Full Name		A.02*10.1		20/10/2026		
213 0290652	www.enmac.gr	enmac ltd@gmail.com	1. DO NOT SCALE FROM THIS DRAWING 2. ALL DIMENSIONS ARE IN METERS UNLESS OTHERWISE SPECIFIED 3. ALL PLANS ARE SUBJECT TO CHANGE ACCORDING TO AUTHORITY'S APPROVAL 4. THIS DRAWING IS TO BE READ IN CONJUNCTION WITH ALL RELEVANT ARCHITECTURAL AND ENGINEER DRAWINGS AND SPECIFICATIONS 5. THIS DRAWING IS A CONCEPT LAYOUT NOT FOR CONSTRUCTION PURPOSES					

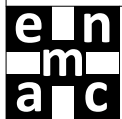

ENMAC Ε.Π.Ε.
© all rights reserved

DRAWING INFO	DRAWING DESCRIPTION:	ΦΩΤΟΡΕΑΛΙΣΤΙΚΗ ΑΠΕΙΚΟΝΙΣΗ ΥΠΝΟΔΩΜΑΤΙΟ 2 ΕΙΚΟΝΑ 1	DRAWING NUM	A.02.10.	DRAWING REV	07	SCALE	
	PROJECT:	ΑΝΕΓΕΡΣΗ ΠΟΛΥΚΑΤΟΙΚΙΑΣ 6 ΕΠΙΠΕΔΩΝ ΜΕ ΠΙΛΟΤΙΣ ΚΑΙ ΥΠΟΓΕΙΟ		1.9		3:58 μμ		
	CLIENT:	#Client Full Name		A.02*10.1		20/10/2026		
213 0290652	www.enmac.gr	enmac ltd@gmail.com	1. DO NOT SCALE FROM THIS DRAWING 2. ALL DIMENSIONS ARE IN METERS UNLESS OTHERWISE SPECIFIED 3. ALL PLANS ARE SUBJECT TO CHANGE ACCORDING TO AUTHORITY'S APPROVAL 4. THIS DRAWING IS TO BE READ IN CONJUNCTION WITH ALL RELEVANT ARCHITECTURAL AND ENGINEER DRAWINGS AND SPECIFICATIONS 5. THIS DRAWING IS A CONCEPT LAYOUT NOT FOR CONSTRUCTION PURPOSES					

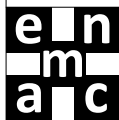

ENMAC E.P.E.
© all rights reserved

DRAWING INFO	DRAWING DESCRIPTION:	ΦΩΤΟΡΕΑΛΙΣΤΙΚΗ ΑΠΕΙΚΟΝΙΣΗ ΥΠΝΟΔΩΜΑΤΙΟ 2 ΕΙΚΟΝΑ 2	DRAWING NUM	A.02.10.1.10	DRAWING REV	07	SCALE	
	PROJECT:	ΑΝΕΓΕΡΣΗ ΠΟΛΥΚΑΤΟΙΚΙΑΣ 6 ΕΠΙΠΕΔΩΝ ΜΕ ΠΙΛΟΤΙΣ ΚΑΙ ΥΠΟΓΕΙΟ						
	CLIENT:	#Client Full Name						
213 0290652	www.enmac.gr	enmacld@gmail.com	1. DO NOT SCALE FROM THIS DRAWING 2. ALL DIMENSIONS ARE IN METERS UNLESS OTHERWISE SPECIFIED 3. ALL PLANS ARE SUBJECT TO CHANGE ACCORDING TO AUTHORITY'S APPROVAL 4. THIS DRAWING IS TO BE READ IN CONJUNCTION WITH ALL RELEVANT ARCHITECTURAL AND ENGINEER DRAWINGS AND SPECIFICATIONS 5. THIS DRAWING IS A CONCEPT LAYOUT NOT FOR CONSTRUCTION PURPOSES					



DRAWING INFO

ΦΩΤΟΡΕΑΛΙΣΤΙΚΗ ΑΠΕΙΚΟΝΙΣΗ ΥΠΝΟΔΩΜΑΤΙΟ 3 ΕΙΚΟΝΑ 1


[illegible]

A.02.10.
1.11
A.02.10.1

07


SCALE

SCALE

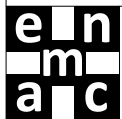

ENMAC Ε.Π.Ε.
© all rights reserved



DRAWING INFO	DRAWING DESCRIPTION:	ΦΩΤΟΡΕΑΛΙΣΤΙΚΗ ΑΠΕΙΚΟΝΙΣΗ ΥΠΝΟΔΩΜΑΤΙΟ 3 ΕΙΚΟΝΑ 2	DRAWING NUM	A.02.10.1.12	DRAWING REV	07	SCALE	
	PROJECT:	ΑΝΕΓΕΡΣΗ ΠΟΛΥΚΑΤΟΙΚΙΑΣ 6 ΕΠΙΠΕΔΩΝ ΜΕ ΠΙΛΟΤΙΣ ΚΑΙ ΥΠΟΓΕΙΟ						
	CLIENT:	#Client Full Name						
213 0290652	www.enmac.gr	enmac ltd@gmail.com	1. DO NOT SCALE FROM THIS DRAWING 2. ALL DIMENSIONS ARE IN METERS UNLESS OTHERWISE SPECIFIED 3. ALL PLANS ARE SUBJECT TO CHANGE ACCORDING TO AUTHORITY'S APPROVAL 4. THIS DRAWING IS TO BE READ IN CONJUNCTION WITH ALL RELEVANT ARCHITECTURAL AND ENGINEER DRAWINGS AND SPECIFICATIONS 5. THIS DRAWING IS A CONCEPT LAYOUT NOT FOR CONSTRUCTION PURPOSES					

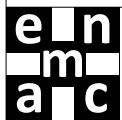


ENMAC E.P.E.
© all rights reserved

DRAWING INFO	DRAWING DESCRIPTION:	ΦΩΤΟΡΕΑΛΙΣΤΙΚΗ ΑΠΕΙΚΟΝΙΣΗ ΜΡΑΝΙΟΥ ΚΑΙ WC	DRAWING NUM	A.02.10.	DRAWING REV	07	SCALE	
	PROJECT:	ΑΝΕΓΕΡΣΗ ΠΟΛΥΚΑΤΟΙΚΙΑΣ 6 ΕΠΙΠΕΔΩΝ ΜΕ ΠΙΛΟΤΙΣ ΚΑΙ ΥΠΟΓΕΙΟ		1.13		3:58 μμ		
	CLIENT:	#Client Full Name		A.02.10.4		20/10/2026		
213 0290652	www.enmac.gr	enmac ltd@gmail.com	1. DO NOT SCALE FROM THIS DRAWING 2. ALL DIMENSIONS ARE IN METERS UNLESS OTHERWISE SPECIFIED 3. ALL PLANS ARE SUBJECT TO CHANGE ACCORDING TO AUTHORITY'S APPROVAL 4. THIS DRAWING IS TO BE READ IN CONJUNCTION WITH ALL RELEVANT ARCHITECTURAL AND ENGINEER DRAWINGS AND SPECIFICATIONS 5. THIS DRAWING IS A CONCEPT LAYOUT NOT FOR CONSTRUCTION PURPOSES					



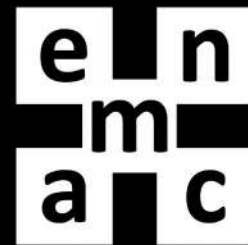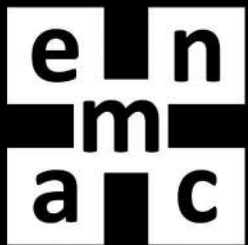

eng management & cons

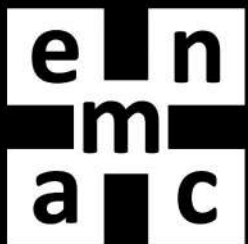

www.enmac.gr, Markou Mpotsari 10, 14561, Kifissia, info@enmac.gr

