

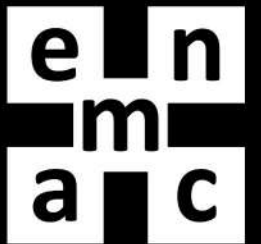
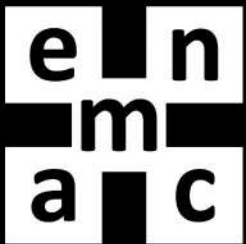


ΔΙΑΜΕΡΙΣΜΑ ΣΤ

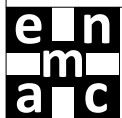

102 ΣΠΕΤΣΩΝ

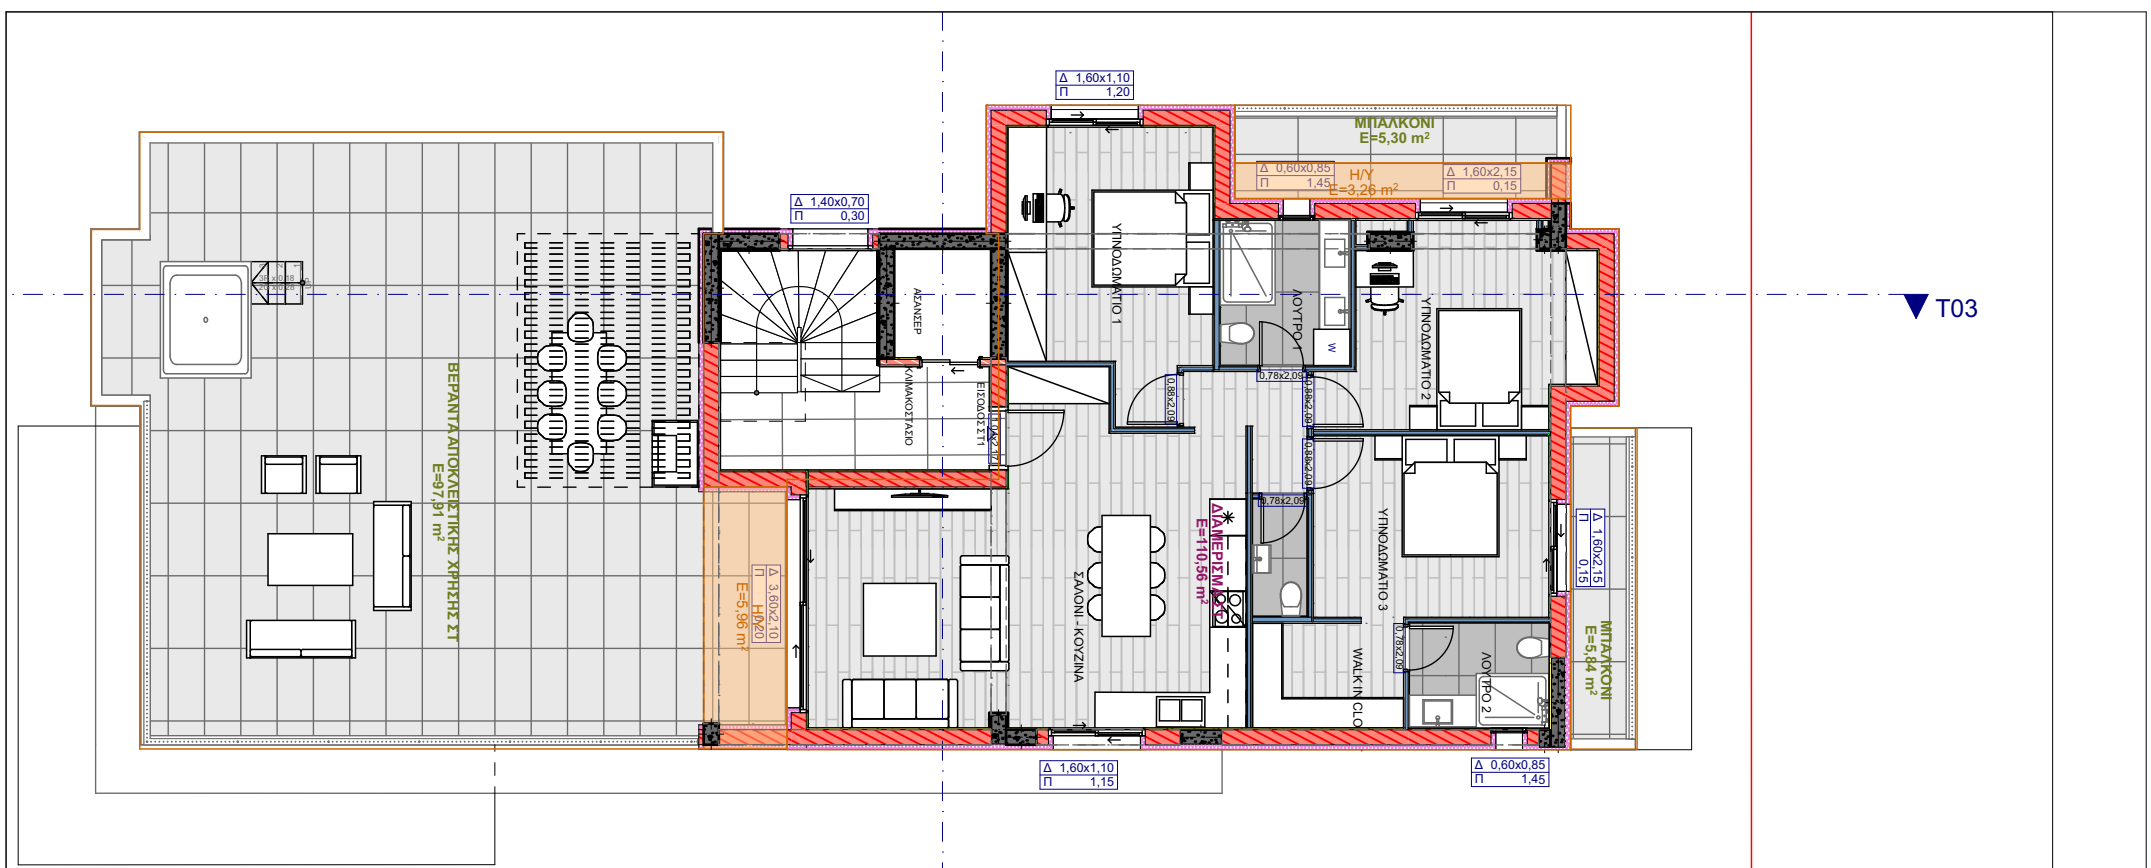


ENMAC Ε.Π.Ε.
© all rights reserved

DRAWING INFO	DRAWING DESCRIPTION:	ΚΑΤΟΨΗ ΣΤ ΕΠΙΠΕΔΟΥ
	PROJECT:	ΑΝΕΓΕΡΣΗ ΠΟΛΥΚΑΤΟΙΚΙΑΣ 6 ΕΠΙΠΕΔΩΝ ΜΕ ΠΙΛΟΤΙΣ ΚΑΙ ΥΠΟΓΕΙΟ
	CLIENT:	#Client Full Name

213 0290652 www.enmac.gr enmacLtd@gmail.com

1. DO NOT SCALE FROM THIS DRAWING 2. ALL DIMENSIONS ARE IN METERS UNLESS OTHERWISE SPECIFIED 3. ALL PLANS ARE SUBJECT TO CHANGE ACCORDING TO AUTHORITY'S APPROVAL 4. THIS DRAWING IS TO BE READ IN CONJUNCTION WITH ALL RELEVANT ARCHITECTURAL AND ENGINEER DRAWINGS AND SPECIFICATIONS 5. THIS DRAWING IS A CONCEPT LAYOUT NOT FOR CONSTRUCTION PURPOSES

DRAWING NUM	A.02.10.8.2	DRAWING REV	07	SCALE	1:125
	A.02.10.8		3:59 μμ 20/10/2026		

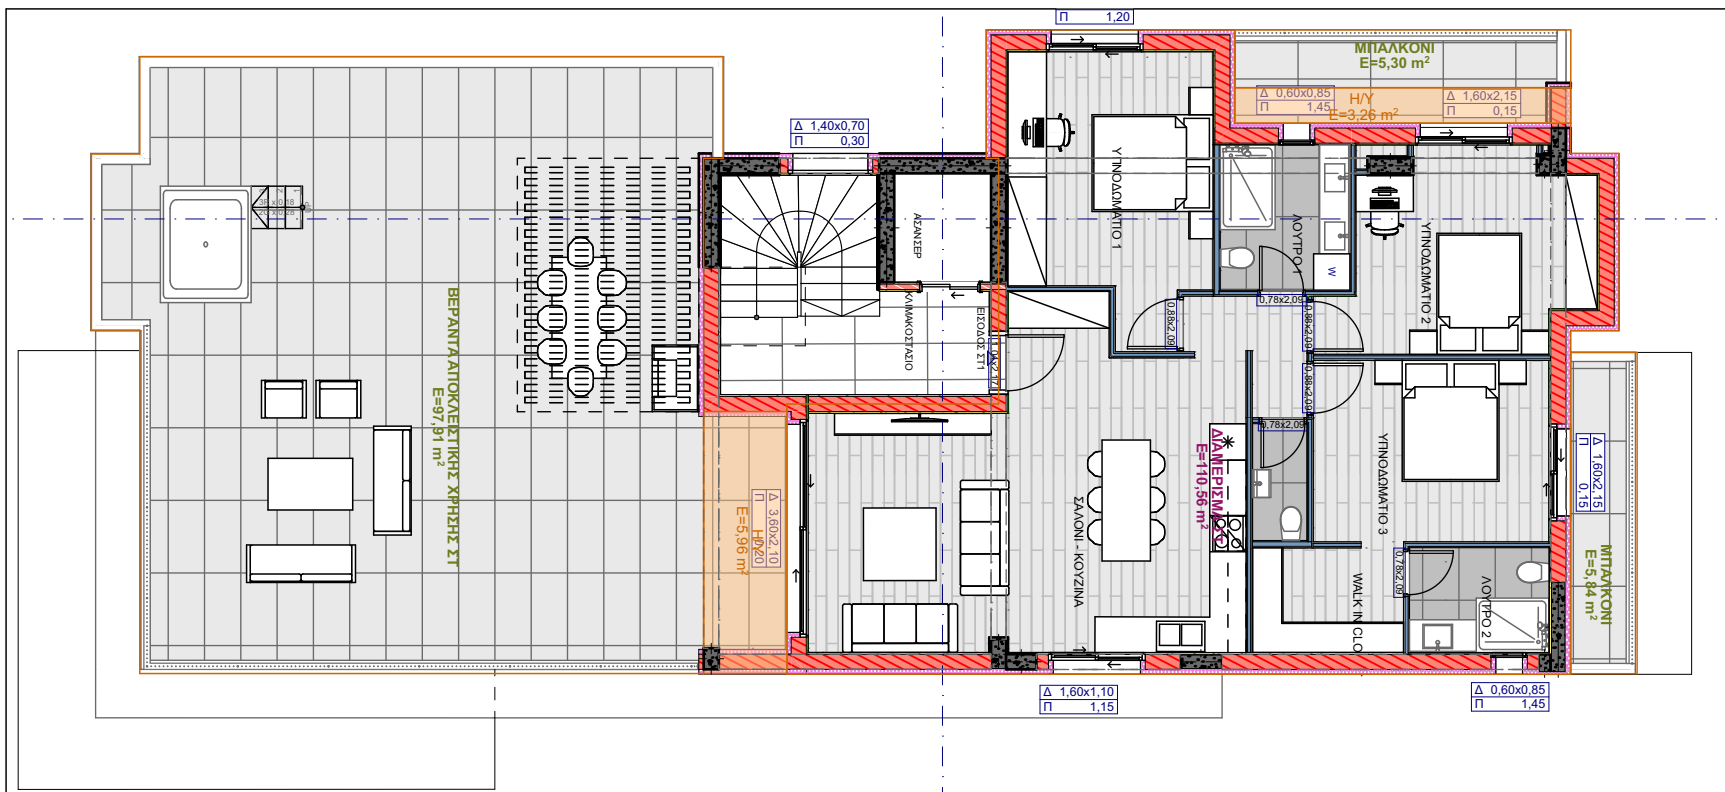

ΔΙΑΜΕΡΙΣΜΑ ΣΤ1

ΘΕΣΗ: ΣΤ ΕΠΙΠΕΔΟ ΠΙΣΩ ΑΚΑΛΥΠΤΟΣ
(ΘΕΑ ΠΡΟΣ ΘΑΛΑΣΣΑ)

ΕΜΒΑΔΟΝ: 110,56ΤΜ

Η/Υ ΧΩΡΟΣ: 5,96ΤΜ + 3,31ΤΜ

ΜΠΑΛΚΟΝΙ: 5,30ΤΜ + 5,84ΤΜ

ΒΕΡΑΝΤΑ: 97,91ΤΜ


ΘΕΣΗ ΣΤΑΘΜΕΥΣΗΣ: 1

ΑΠΟΘΗΚΗ: 12,30ΤΜ

ΣΑΛΟΝΙ/ ΚΟΥΖΙΝΑ: 1

ΥΠΟΔΩΜΑΤΙΑ: 3

ΛΟΥΤΡΟ: 2

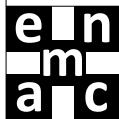

ENMAC E.P.E.
all rights reserved

DRAWING INFO	DRAWING DESCRIPTION:	ΔΙΑΜΕΡΙΣΜΑ ΣΤ
	PROJECT:	ΑΝΕΓΕΡΣΗ ΠΟΛΥΚΑΤΟΙΚΙΑΣ 6 ΕΠΙΠΕΔΩΝ ΜΕ ΠΙΛΟΤΙΣ ΚΑΙ ΥΠΟΓΕΙΟ
	CLIENT:	#Client Full Name


213 0290652

www.enmac.gr

enmac ltd@gmail.com

1. DO NOT SCALE FROM THIS DRAWING 2. ALL DIMENSIONS ARE IN METERS UNLESS OTHERWISE SPECIFIED 3. ALL PLANS ARE SUBJECT TO CHANGE ACCORDING TO AUTHORITY'S APPROVAL
4. THIS DRAWING IS TO BE READ IN CONJUNCTION WITH ALL RELEVANT ARCHITECTURAL AND ENGINEER DRAWINGS AND SPECIFICATIONS 5. THIS DRAWING IS A CONCEPT LAYOUT NOT FOR CONSTRUCTION PURPOSES

DRAWING NUM	A.02.10.	DRAWING REV	07	SCALE	1:125
	8.3		3:59 μμ		
	A.02*10.8		20/10/2026		

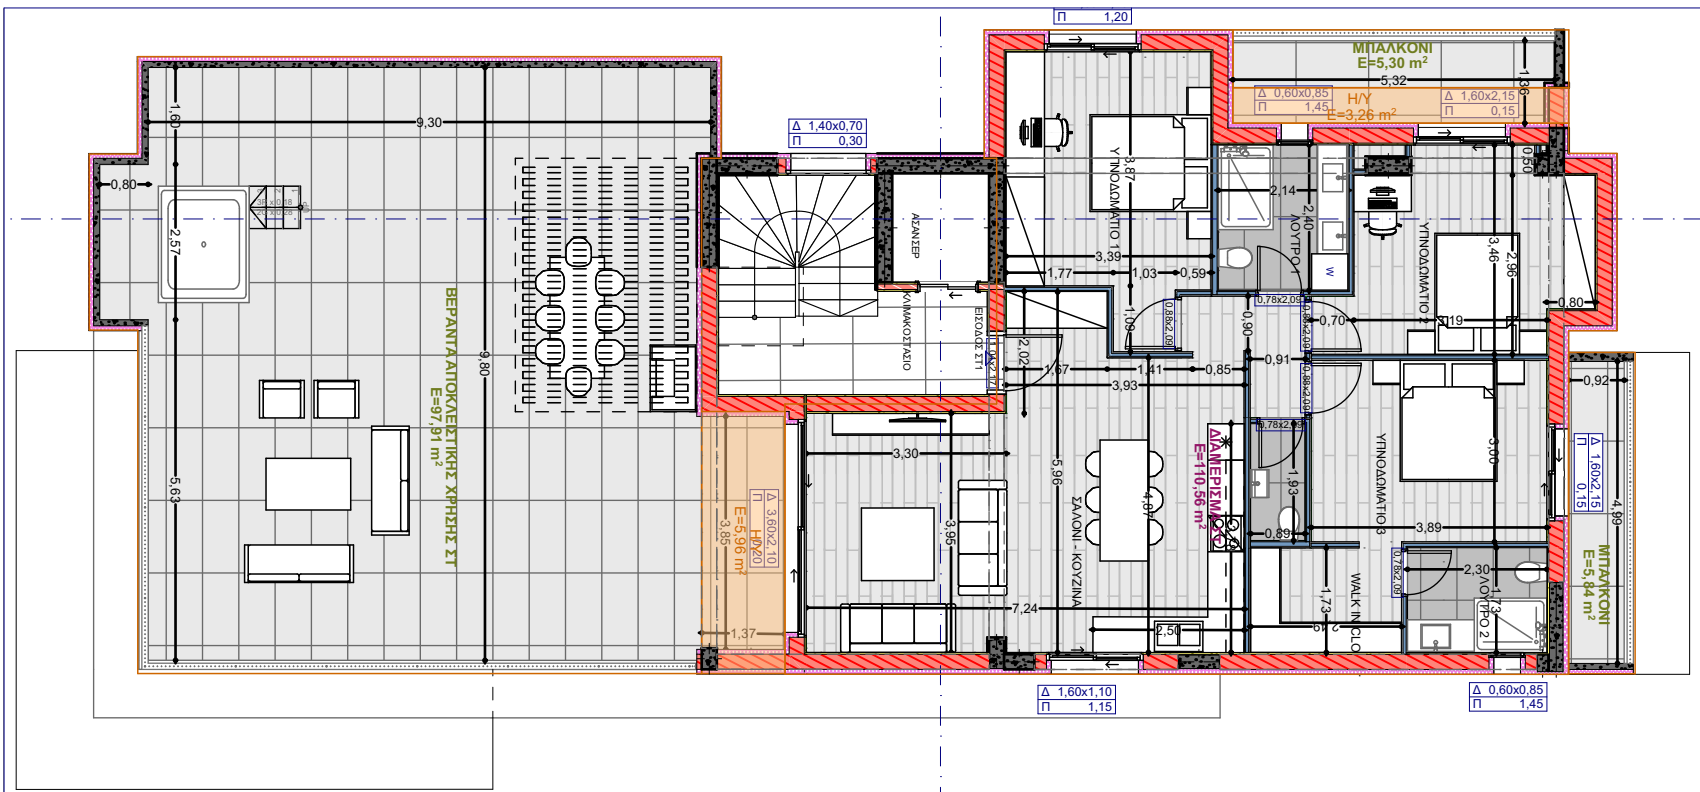

ΔΙΑΜΕΡΙΣΜΑ ΣΤ1

ΘΕΣΗ: ΣΤ ΕΠΙΠΕΔΟ ΠΙΣΩ ΑΚΑΛΥΠΤΟΣ
(ΘΕΑ ΠΡΟΣ ΘΑΛΑΣΣΑ)

ΕΜΒΑΔΟΝ: 110,56ΤΜ

Η/Υ ΧΩΡΟΣ: 5,96ΤΜ + 3,31ΤΜ

ΜΠΑΛΚΟΝΙ: 5,30ΤΜ + 5,84ΤΜ

ΒΕΡΑΝΤΑ: 97,91ΤΜ


ΘΕΣΗ ΣΤΑΘΜΕΥΣΗΣ: 1

ΑΠΟΘΗΚΗ: 12,30ΤΜ

ΣΑΛΟΝΙ/ ΚΟΥΖΙΝΑ: 1

ΥΠΟΔΟΜΑΤΙΑ: 3

ΛΟΥΤΡΟ: 2

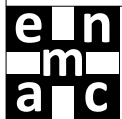

ENMAC E.P.E.
© all rights reserved

DRAWING INFO	DRAWING DESCRIPTION:	ΔΙΑΜΕΡΙΣΜΑ ΣΤ (ΜΕ ΔΙΑΣΤΑΣΕΙΣ)
	PROJECT:	ΑΝΕΓΕΡΣΗ ΠΟΛΥΚΑΤΟΙΚΙΑΣ 6 ΕΠΙΠΕΔΩΝ ΜΕ ΠΙΛΟΤΙΣ ΚΑΙ ΥΠΟΓΕΙΟ
	CLIENT:	#Client Full Name


213 0290652

www.enmac.gr

enmac ltd@gmail.com


1. DO NOT SCALE FROM THIS DRAWING 2. ALL DIMENSIONS ARE IN METERS UNLESS OTHERWISE SPECIFIED 3. ALL PLANS ARE SUBJECT TO CHANGE ACCORDING TO AUTHORITY'S APPROVAL
4. THIS DRAWING IS TO BE READ IN CONJUNCTION WITH ALL RELEVANT ARCHITECTURAL AND ENGINEER DRAWINGS AND SPECIFICATIONS 5. THIS DRAWING IS A CONCEPT LAYOUT NOT FOR CONSTRUCTION PURPOSES

DRAWING NUM	A.02.10.	DRAWING REV	07	SCALE	1:125
	8.4		4:00 μμ		
	A.02.10.8		20/10/2026		

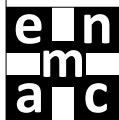

ENMAC Ε.Π.Ε.
© all rights reserved

DRAWING INFO	DRAWING DESCRIPTION:	ΦΩΤΟΡΕΑΛΙΣΤΙΚΗ ΑΠΕΙΚΟΝΙΣΗ ΣΑΛΟΝΙΟΥ ΕΙΚΟΝΑ 1	DRAWING NUM	A.02.10.	DRAWING REV	07	SCALE	
	PROJECT:	ΑΝΕΓΕΡΣΗ ΠΟΛΥΚΑΤΟΙΚΙΑΣ 6 ΕΠΙΠΕΔΩΝ ΜΕ ΠΙΛΟΤΙΣ ΚΑΙ ΥΠΟΓΕΙΟ		8.5		4:00 μμ		
	CLIENT:	#Client Full Name		A.02*10.8		20/10/2026		
213 0290652	www.enmac.gr	enmacLtd@gmail.com	1. DO NOT SCALE FROM THIS DRAWING 2. ALL DIMENSIONS ARE IN METERS UNLESS OTHERWISE SPECIFIED 3. ALL PLANS ARE SUBJECT TO CHANGE ACCORDING TO AUTHORITY'S APPROVAL 4. THIS DRAWING IS TO BE READ IN CONJUNCTION WITH ALL RELEVANT ARCHITECTURAL AND ENGINEER DRAWINGS AND SPECIFICATIONS 5. THIS DRAWING IS A CONCEPT LAYOUT NOT FOR CONSTRUCTION PURPOSES					

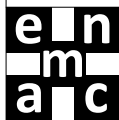

ENMAC Ε.Π.Ε.
© all rights reserved

DRAWING INFO	DRAWING DESCRIPTION:	ΦΩΤΟΡΕΑΛΙΣΤΙΚΗ ΑΠΕΙΚΟΝΙΣΗ ΣΑΛΟΝΙΟΥ ΕΙΚΟΝΑ 2	DRAWING NUM	A.02.10.8.6	DRAWING REV	07	SCALE	
	PROJECT:	ΑΝΕΓΕΡΣΗ ΠΟΛΥΚΑΤΟΙΚΙΑΣ 6 ΕΠΙΠΕΔΩΝ ΜΕ ΠΙΛΟΤΙΣ ΚΑΙ ΥΠΟΓΕΙΟ				4:00 μμ		
	CLIENT:	#Client Full Name				20/10/2026		
213 0290652	www.enmac.gr	enmac ltd@gmail.com	1. DO NOT SCALE FROM THIS DRAWING 2. ALL DIMENSIONS ARE IN METERS UNLESS OTHERWISE SPECIFIED 3. ALL PLANS ARE SUBJECT TO CHANGE ACCORDING TO AUTHORITY'S APPROVAL 4. THIS DRAWING IS TO BE READ IN CONJUNCTION WITH ALL RELEVANT ARCHITECTURAL AND ENGINEER DRAWINGS AND SPECIFICATIONS 5. THIS DRAWING IS A CONCEPT LAYOUT NOT FOR CONSTRUCTION PURPOSES					



DRAWING INFO

ΦΩΤΟΡΕΑΛΙΣΤΙΚΗ ΑΠΕΙΚΟΝΙΣΗ ΥΠΝΟΔΩΜΑΤΙΟ 1 ΕΙΚΟΝΑ 1

ENMAC E.Π.Ε.
© all rights reserved


1. DO NOT SCALE FROM THIS DRAWING 2. ALL DIMENSIONS ARE IN METERS UNLESS OTHERWISE SPECIFIED 3. ALL PLANS ARE SUBJECT TO CHANGE ACCORDING TO AUTHORITY'S APPROVAL
4. THIS DRAWING IS TO BE READ IN CONJUNCTION WITH ALL RELEVANT ARCHITECTURAL AND ENGINEER DRAWINGS AND SPECIFICATIONS 5. THIS DRAWING IS A CONCEPT LAYOUT NOT FOR CONSTRUCTION PURPOSES

	DRAWING NUMBER
--	----------------

A.02.10.
8.7
A.02.10.8


DRAWING REV

07 4:00 μμ 20/10/2026	SCALE
-----------------------------	-------

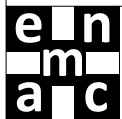

ENMAC E.P.E.
© all rights reserved

DRAWING INFO	DRAWING DESCRIPTION:	ΦΩΤΟΡΕΑΛΙΣΤΙΚΗ ΑΠΕΙΚΟΝΙΣΗ ΥΠΝΟΔΩΜΑΤΙΟ 1 ΕΙΚΟΝΑ 2	DRAWING NUM	A.02.10.	DRAWING REV	07	SCALE	
	PROJECT:	ΑΝΕΓΕΡΣΗ ΠΟΛΥΚΑΤΟΙΚΙΑΣ 6 ΕΠΙΠΕΔΩΝ ΜΕ ΠΙΛΟΤΙΣ ΚΑΙ ΥΠΟΓΕΙΟ		8.8		4:00 μμ		
	CLIENT:	#Client Full Name		A.02*10.8		20/10/2026		
213 0290652	www.enmac.gr	enmac ltd@gmail.com	1. DO NOT SCALE FROM THIS DRAWING 2. ALL DIMENSIONS ARE IN METERS UNLESS OTHERWISE SPECIFIED 3. ALL PLANS ARE SUBJECT TO CHANGE ACCORDING TO AUTHORITY'S APPROVAL 4. THIS DRAWING IS TO BE READ IN CONJUNCTION WITH ALL RELEVANT ARCHITECTURAL AND ENGINEER DRAWINGS AND SPECIFICATIONS 5. THIS DRAWING IS A CONCEPT LAYOUT NOT FOR CONSTRUCTION PURPOSES					

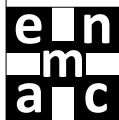

ENMAC Ε.Π.Ε.
© all rights reserved

DRAWING INFO	DRAWING DESCRIPTION:	ΦΩΤΟΡΕΑΛΙΣΤΙΚΗ ΑΠΕΙΚΟΝΙΣΗ ΥΠΝΟΔΩΜΑΤΙΟ 2 ΕΙΚΟΝΑ 1	DRAWING NUM	A.02.10.	DRAWING REV	07	SCALE	
	PROJECT:	ΑΝΕΓΕΡΣΗ ΠΟΛΥΚΑΤΟΙΚΙΑΣ 6 ΕΠΙΠΕΔΩΝ ΜΕ ΠΙΛΟΤΙΣ ΚΑΙ ΥΠΟΓΕΙΟ		8.9		4:00 μμ		
	CLIENT:	#Client Full Name		A.02*10.8		20/10/2026		
213 0290652	www.enmac.gr	enmac ltd@gmail.com	1. DO NOT SCALE FROM THIS DRAWING 2. ALL DIMENSIONS ARE IN METERS UNLESS OTHERWISE SPECIFIED 3. ALL PLANS ARE SUBJECT TO CHANGE ACCORDING TO AUTHORITY'S APPROVAL 4. THIS DRAWING IS TO BE READ IN CONJUNCTION WITH ALL RELEVANT ARCHITECTURAL AND ENGINEER DRAWINGS AND SPECIFICATIONS 5. THIS DRAWING IS A CONCEPT LAYOUT NOT FOR CONSTRUCTION PURPOSES					



DRAWING INFO

ΦΩΤΟΡΕΑΛΙΣΤΙΚΗ ΑΠΕΙΚΟΝΙΣΗ ΥΠΝΟΔΩΜΑΤΙΟ 3 ΕΙΚΟΝΑ 1

ENMAC E.Π.Ε.
© all rights reserved

1. DO NOT SCALE FROM THIS DRAWING 2. ALL DIMENSIONS ARE IN METERS UNLESS OTHERWISE SPECIFIED 3. ALL PLANS ARE SUBJECT TO CHANGE ACCORDING TO AUTHORITY'S APPROVAL
4. THIS DRAWING IS TO BE READ IN CONJUNCTION WITH ALL RELEVANT ARCHITECTURAL AND ENGINEER DRAWINGS AND SPECIFICATIONS 5. THIS DRAWING IS A CONCEPT LAYOUT NOT FOR CONSTRUCTION PURPOSES

	DRAWING NUM
--	-------------

A.02.10.
8.11

DRAWING REV

07
4:00 μμ
20/10/202

SCALE



DRAWING INFO

ΦΩΤΟΡΕΑΛΙΣΤΙΚΗ ΑΠΕΙΚΟΝΙΣΗ ΥΠΝΟΔΩΜΑΤΙΟ 3 ΕΙΚΟΝΑ 2

ENMAC E.Π.Ε.
© all rights reserved



1. DO NOT SCALE FROM THIS DRAWING 2. ALL DIMENSIONS ARE IN METERS UNLESS OTHERWISE SPECIFIED 3. ALL PLANS ARE SUBJECT TO CHANGE ACCORDING TO AUTHORITY'S APPROVAL
4. THIS DRAWING IS TO BE READ IN CONJUNCTION WITH ALL RELEVANT ARCHITECTURAL AND ENGINEER DRAWINGS AND SPECIFICATIONS 5. THIS DRAWING IS A CONCEPT LAYOUT NOT FOR CONSTRUCTION PURPOSES

	DRAWING NUMBER		
--	----------------	--	--

A.02.10.
8.12



07
4:00 μμ
20/10/202

SCALE

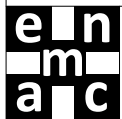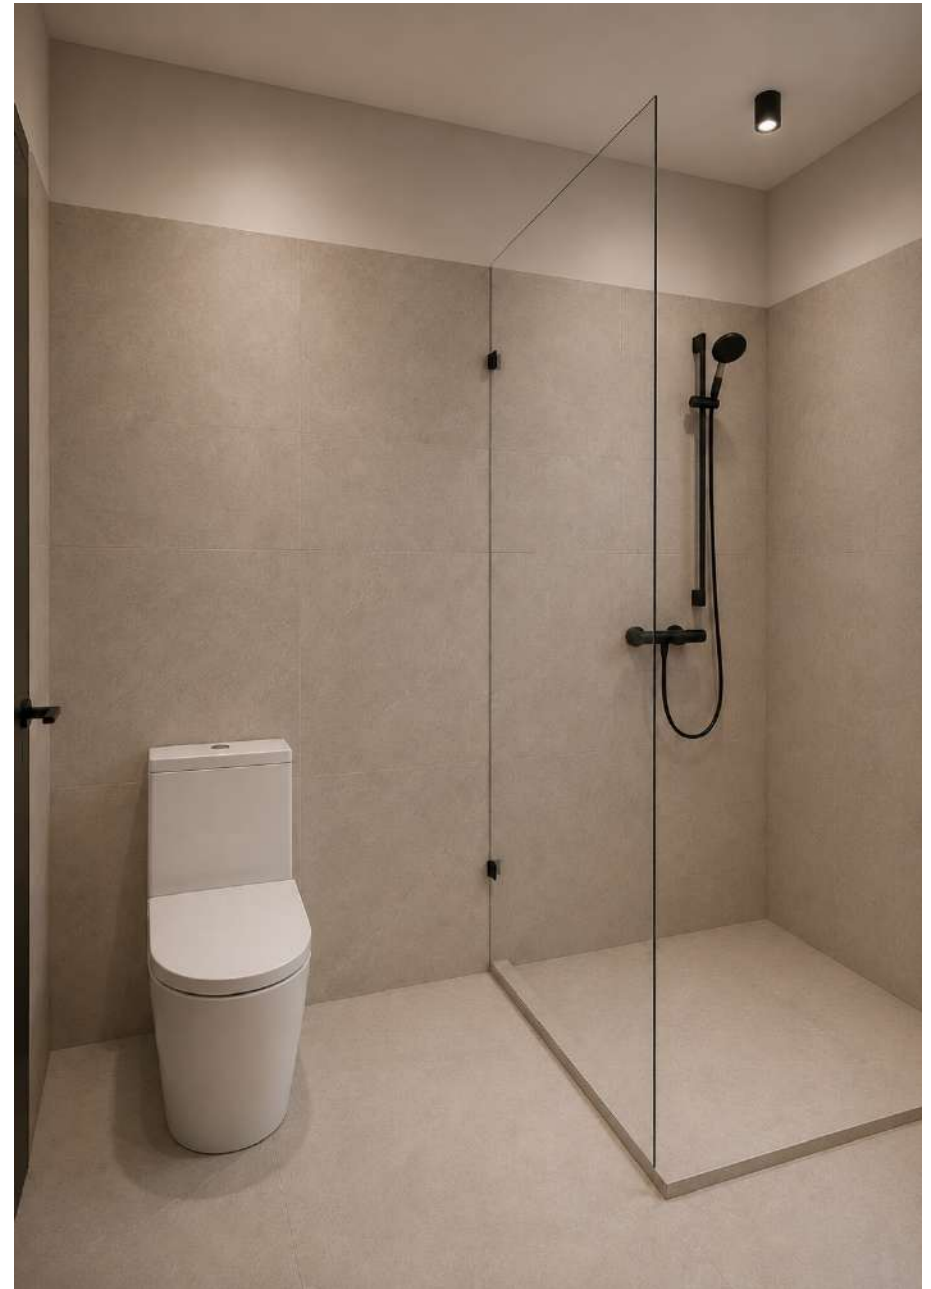


DRAWING INFO	DRAWING DESCRIPTION: ΦΩΤΟΡΕΑΛΙΣΤΙΚΗ ΑΠΕΙΚΟΝΙΣΗ ΜΠΑΝΙΟΥ			DRAWING NUM	A.02.10.8.13	DRAWING REV	07	SCALE
	PROJECT: ΑΝΕΓΕΡΣΗ ΠΟΛΥΚΑΤΟΙΚΙΑΣ 6 ΕΠΙΠΕΔΩΝ ΜΕ ΠΙΛΟΤΙΣ ΚΑΙ ΥΠΟΓΕΙΟ							
	CLIENT: #Client Full Name							
213 0290652		www.enmac.gr	enmacltd@gmail.com	1. DO NOT SCALE FROM THIS DRAWING 2. ALL DIMENSIONS ARE IN METERS UNLESS OTHERWISE SPECIFIED 3. ALL PLANS ARE SUBJECT TO CHANGE ACCORDING TO AUTHORITY'S APPROVAL 4. THIS DRAWING IS TO BE READ IN CONJUNCTION WITH ALL RELEVANT ARCHITECTURAL AND ENGINEER DRAWINGS AND SPECIFICATIONS 5. THIS DRAWING IS A CONCEPT LAYOUT NOT FOR CONSTRUCTION PURPOSES				



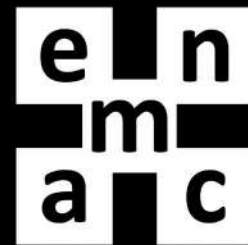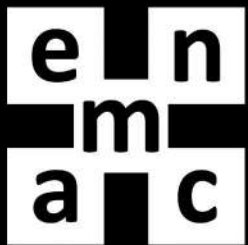

eng management & cons

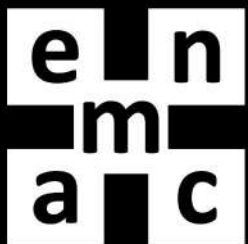

www.enmac.gr, Markou Mpotsari 10, 14561, Kifissia, info@enmac.gr

