

e n  
m  
a c


e n  
m  
a c

ΔΙΑΜΕΡΙΣΜΑ Ε2

e n  
m  
a c


e n  
m  
a c

102 ΣΠΕΤΣΩΝ

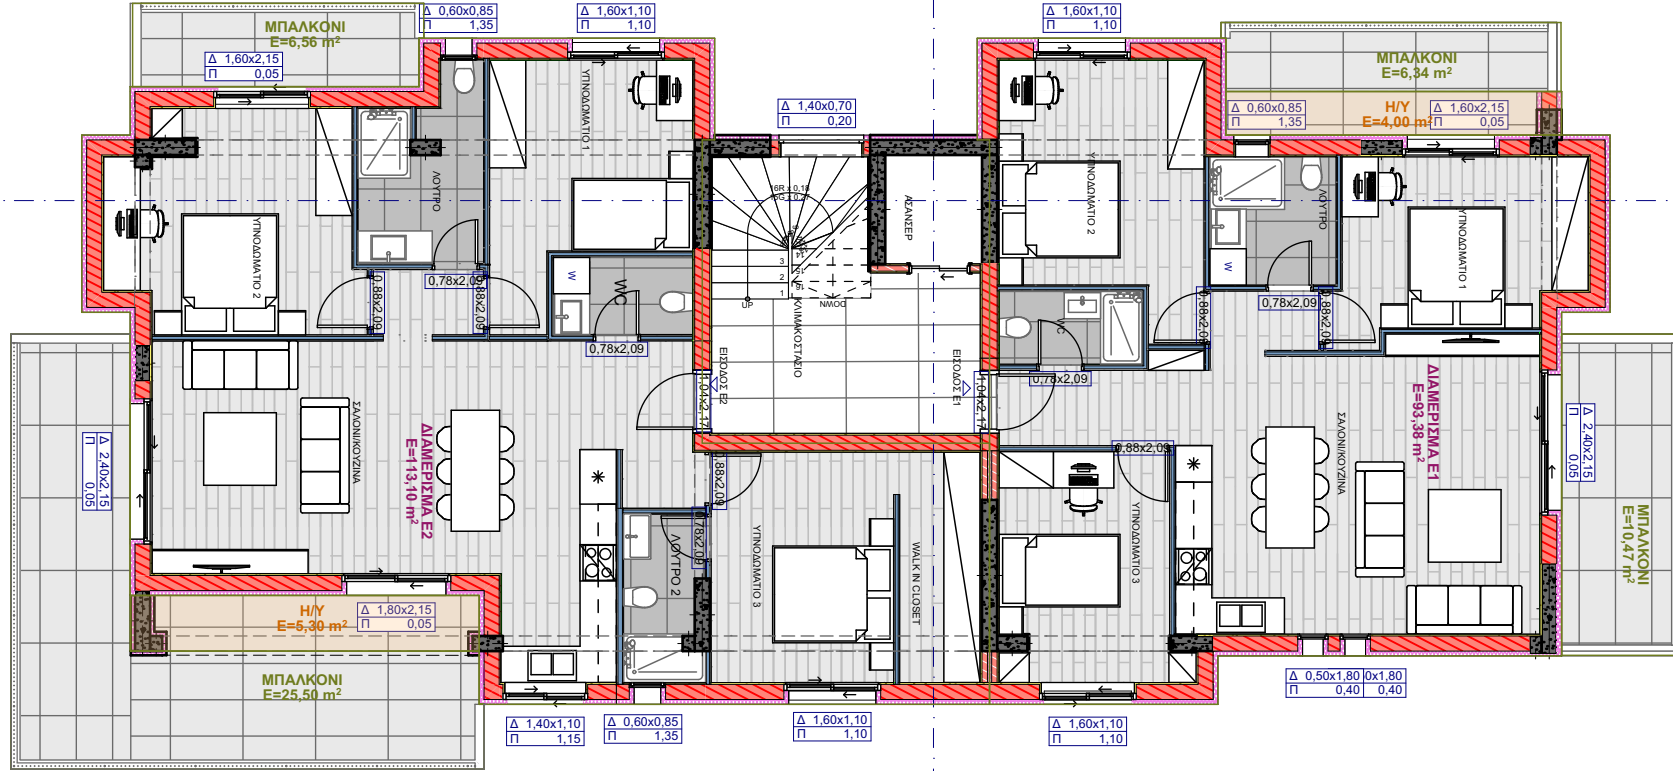


▼ T03

ΝΩΣΤΕΡΟΣ ΣΟΦΟΣ

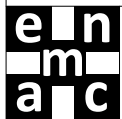

ENMAC E.P.E.  
all rights reserved

|              |                                                          |                    |   |             |    |       |       |
|--------------|----------------------------------------------------------|--------------------|---|-------------|----|-------|-------|
| DRAWING INFO | DRAWING DESCRIPTION: ΚΑΤΟΨΗ Ε ΕΠΙΠΕΔΟΥ                   | DRAWING NUM        | A.02.10.7.2   | DRAWING REV | 07 | SCALE | 1:125 |
| PROJECT:     | ΑΝΕΓΕΡΣΗ ΠΟΛΥΚΑΤΟΙΚΙΑΣ 6 ΕΠΙΠΕΔΩΝ ΜΕ ΠΙΛΟΤΙΣ ΚΑΙ ΥΠΟΓΕΙΟ |                    |   |             |    |       |       |
| CLIENT:      | #Client Full Name                                        |                    |   |             |    |       |       |
| 213 0290652  | www.enmac.gr                                             | enmacLtd@gmail.com | 1. DO NOT SCALE FROM THIS DRAWING 2. ALL DIMENSIONS ARE IN METERS UNLESS OTHERWISE SPECIFIED 3. ALL PLANS ARE SUBJECT TO CHANGE ACCORDING TO AUTHORITY'S APPROVAL 4. THIS DRAWING IS TO BE READ IN CONJUNCTION WITH ALL RELEVANT ARCHITECTURAL AND ENGINEER DRAWINGS AND SPECIFICATIONS 5. THIS DRAWING IS A CONCEPT LAYOUT NOT FOR CONSTRUCTION PURPOSES |             |    |       |       |

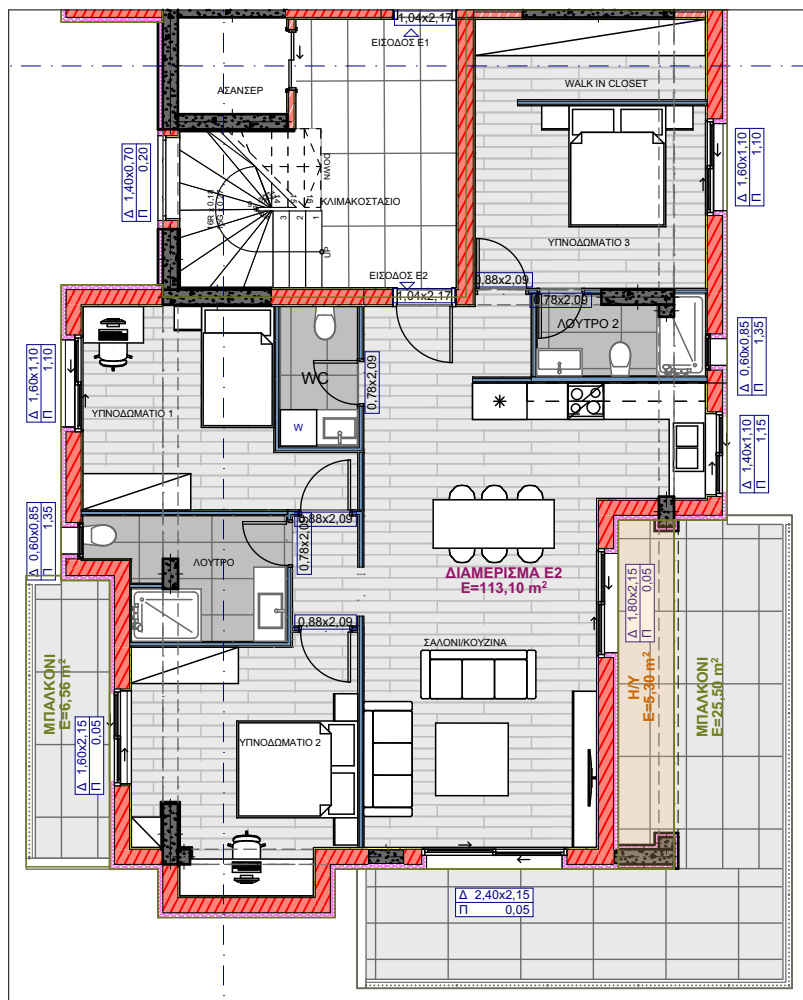

## ΔΙΑΜΕΡΙΣΜΑ Ε2

ΘΕΣΗ: Ε ΕΠΙΠΕΔΟ ΠΙΣΩ ΑΚΑΛΥΠΤΟΣ  
(ΘΕΑ ΠΡΟΣ ΘΑΛΑΣΣΑ)

ΕΜΒΑΔΟΝ: 113,1ΤΜ

Η/Υ ΧΩΡΟΣ: 5,3ΤΜ

ΜΠΑΛΚΟΝΙ: 25,5ΤΜ + 6,56ΤΜ

ΘΕΣΗ ΣΤΑΘΜΕΥΣΗΣ: 1



ΑΠΟΘΗΚΗ: 9,56ΤΜ

ΣΑΛΟΝΙ/ ΚΟΥΖΙΝΑ: 1

ΥΠΟΔΩΜΑΤΙΑ: 3

ΛΟΥΤΡΟ: 2

WC: 1

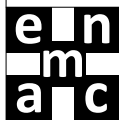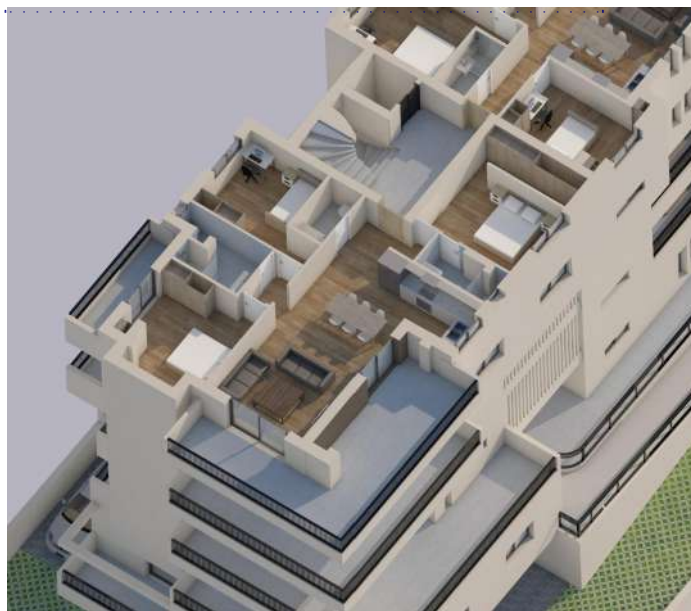

ENMAC E.P.E.  
© all rights reserved

|              |                      |                                                          |
|--------------|----------------------|----------------------------------------------------------|
| DRAWING INFO | DRAWING DESCRIPTION: | ΔΙΑΜΕΡΙΣΜΑ Ε2                                            |
|              | PROJECT:             | ΑΝΕΓΕΡΣΗ ΠΟΛΥΚΑΤΟΙΚΙΑΣ 6 ΕΠΙΠΕΔΩΝ ΜΕ ΠΙΛΟΤΙΣ ΚΑΙ ΥΠΟΓΕΙΟ |
|              | CLIENT:              | #Client Full Name                                        |

213 0290652

www.enmac.gr

enmacLtd@gmail.com

1. DO NOT SCALE FROM THIS DRAWING 2. ALL DIMENSIONS ARE IN METERS UNLESS OTHERWISE SPECIFIED 3. ALL PLANS ARE SUBJECT TO CHANGE ACCORDING TO AUTHORITY'S APPROVAL  
4. THIS DRAWING IS TO BE READ IN CONJUNCTION WITH ALL RELEVANT ARCHITECTURAL AND ENGINEER DRAWINGS AND SPECIFICATIONS 5. THIS DRAWING IS A CONCEPT LAYOUT NOT FOR CONSTRUCTION PURPOSES

DRAWING NUM


A.02.10.  
7.3  
A.02.10.7

DRAWING REV

07  
3:59 μμ  
20/10/2026

SCALE

1:125

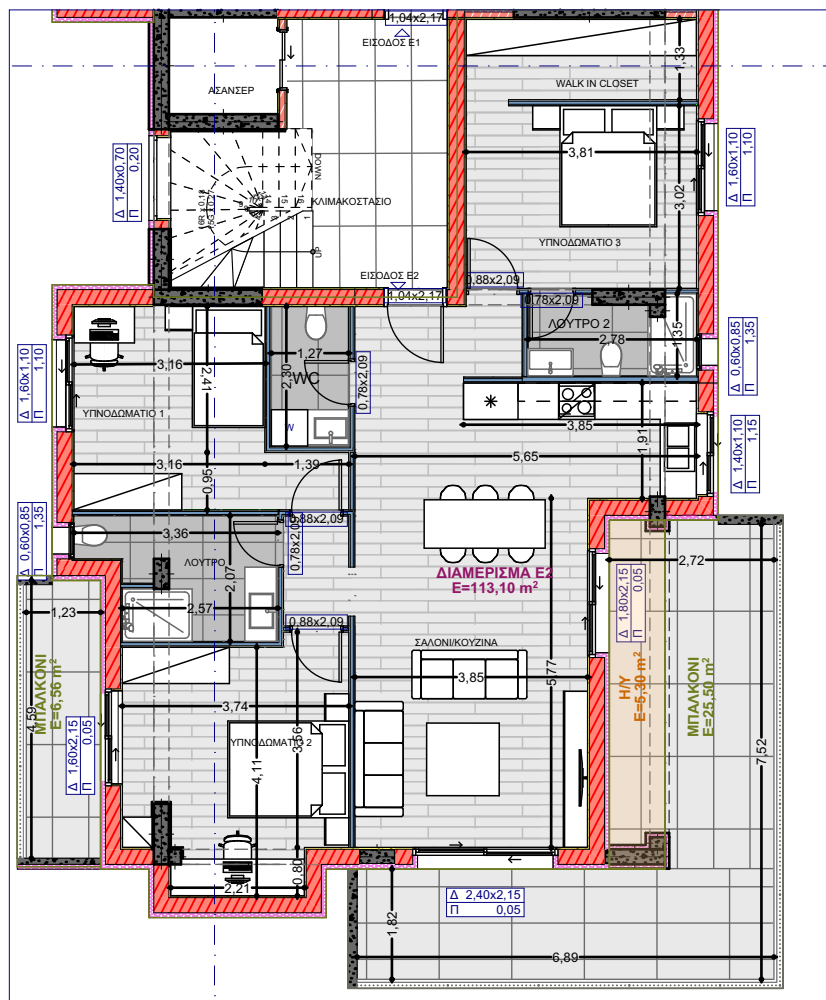

## ΔΙΑΜΕΡΙΣΜΑ Ε2

ΘΕΣΗ: Ε ΕΠΙΠΕΔΟ ΠΙΣΩ ΑΚΑΛΥΠΤΟΣ  
(ΘΕΑ ΠΡΟΣ ΘΑΛΑΣΣΑ)

ΕΜΒΑΔΟΝ: 113,1ΤΜ

Η/Υ ΧΩΡΟΣ: 5,3ΤΜ

ΜΠΑΛΚΟΝΙ: 25,5ΤΜ + 6,56ΤΜ

ΘΕΣΗ ΣΤΑΘΜΕΥΣΗΣ: 1



ΑΠΟΘΗΚΗ: 9,56ΤΜ

ΣΑΛΟΝΙ/ ΚΟΥΖΙΝΑ: 1

ΥΠΟΔΩΜΑΤΙΑ: 3

ΛΟΥΤΡΟ: 2

WC: 1

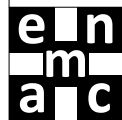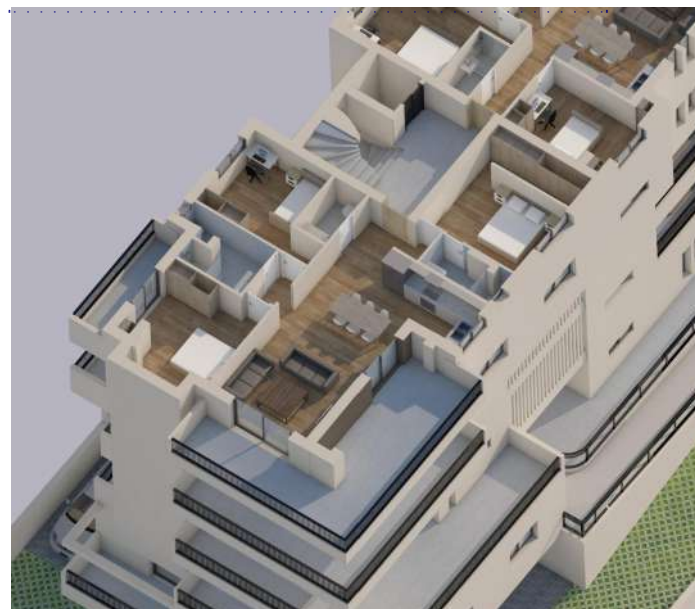

ENMAC E.P.E.  
© all rights reserved

|              |                      |                                                          |
|--------------|----------------------|----------------------------------------------------------|
| DRAWING INFO | DRAWING DESCRIPTION: | ΔΙΑΜΕΡΙΣΜΑ Ε2 (ΜΕ ΔΙΑΣΤΑΣΕΙΣ)                            |
|              | PROJECT:             | ΑΝΕΓΕΡΣΗ ΠΟΛΥΚΑΤΟΙΚΙΑΣ 6 ΕΠΙΠΕΔΩΝ ΜΕ ΠΙΛΟΤΙΣ ΚΑΙ ΥΠΟΓΕΙΟ |
|              | CLIENT:              | #Client Full Name                                        |

213 0290652

www.enmac.gr

enmac ltd@gmail.com

1. DO NOT SCALE FROM THIS DRAWING 2. ALL DIMENSIONS ARE IN METERS UNLESS OTHERWISE SPECIFIED 3. ALL PLANS ARE SUBJECT TO CHANGE ACCORDING TO AUTHORITY'S APPROVAL  
4. THIS DRAWING IS TO BE READ IN CONJUNCTION WITH ALL RELEVANT ARCHITECTURAL AND ENGINEER DRAWINGS AND SPECIFICATIONS 5. THIS DRAWING IS A CONCEPT LAYOUT NOT FOR CONSTRUCTION PURPOSES

DRAWING NUM  
A.02.10.  
7.4  
A.02.10.7

DRAWING REV  
07  
3:59 μμ  
20/10/2026

SCALE

1:125



DRAWING INFO

ΦΩΤΟΡΕΑΛΙΣΤΙΚΗ ΑΠΕΙΚΟΝΙΣΗ ΣΑΛΟΝΙΟΥ ΕΙΚΟΝΑ 1  
ΑΝΕΓΕΡΣΗ ΠΟΛΥΚΑΤΟΙΚΙΑΣ 6 ΕΠΙΠΕΔΩΝ ΜΕ PILOTIS ΚΑΙ ΥΠΟΓΕΙΟ  
#Client Full Name

|  |             |
|--|-------------|
|  | DRAWING NUM |
|--|-------------|

A.02.10.  
7.5  
A.02.10.7

DRAWING REV  
07  
3:59 μμ  
20/10/2026

SCALE


ENMAC E.P.E.  
© all rights reserved

213 0290652

www.enmac.gr

enmacld@gmail.com

1. DO NOT SCALE FROM THIS DRAWING 2. ALL DIMENSIONS ARE IN METERS UNLESS OTHERWISE SPECIFIED 3. ALL PLANS ARE SUBJECT TO CHANGE ACCORDING TO AUTHORITY'S APPROVAL  
4. THIS DRAWING IS TO BE READ IN CONJUNCTION WITH ALL RELEVANT ARCHITECTURAL AND ENGINEER DRAWINGS AND SPECIFICATIONS 5. THIS DRAWING IS A CONCEPT LAYOUT NOT FOR CONSTRUCTION PURPOSES

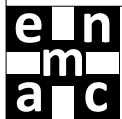

ENMAC E.P.E.  
© all rights reserved

|              |                      |                                                         |   |           |             |            |       |  |
|--------------|----------------------|---------------------------------------------------------|---|-----------|-------------|------------|-------|--|
| DRAWING INFO | DRAWING DESCRIPTION: | ΦΩΤΟΡΕΑΛΙΣΤΙΚΗ ΑΠΕΙΚΟΝΙΣΗ ΣΑΛΟΝΙΟΥ ΕΙΚΟΝΑ 2             | DRAWING NUM   | A.02.10.  | DRAWING REV | 07         | SCALE |  |
|              | PROJECT:             | ΑΝΕΓΕΡΣΗ ΠΟΛΥΚΑΤΟΙΚΙΑΣ 6 ΕΠΙΠΕΔΩΝ ΜΕ ΡΙΟΤΙΣ ΚΑΙ ΥΠΟΓΕΙΟ |   | 7.6       |             | 3:59 μμ    |       |  |
|              | CLIENT:              | #Client Full Name                                       |   | A.02.10.7 |             | 20/10/2026 |       |  |
| 213 0290652  | www.enmac.gr         | enmacld@gmail.com                                       | 1. DO NOT SCALE FROM THIS DRAWING 2. ALL DIMENSIONS ARE IN METERS UNLESS OTHERWISE SPECIFIED 3. ALL PLANS ARE SUBJECT TO CHANGE ACCORDING TO AUTHORITY'S APPROVAL 4. THIS DRAWING IS TO BE READ IN CONJUNCTION WITH ALL RELEVANT ARCHITECTURAL AND ENGINEER DRAWINGS AND SPECIFICATIONS 5. THIS DRAWING IS A CONCEPT LAYOUT NOT FOR CONSTRUCTION PURPOSES |           |             |            |       |  |



|              |                      |                                                          |
|--------------|----------------------|----------------------------------------------------------|
| DRAWING INFO | DRAWING DESCRIPTION: | ΦΩΤΟΡΕΑΛΙΣΤΙΚΗ ΑΠΕΙΚΟΝΙΣΗ ΥΠΝΟΔΩΜΑΤΙΟΥ 1 ΕΙΚΟΝΑ 1        |
|              | PROJECT:             | ΑΝΕΓΕΡΣΗ ΠΟΛΥΚΑΤΟΙΚΙΑΣ 6 ΕΠΙΠΕΔΩΝ ΜΕ ΠΙΛΟΤΙΣ ΚΑΙ ΥΠΟΓΕΙΟ |
|              | CLIENT:              | #Client Full Name                                        |

213 0290652

1. DO NOT SCALE FROM THIS DRAWING 2. ALL DIMENSIONS ARE IN METERS UNLESS OTHERWISE SPECIFIED 3. ALL PLANS ARE SUBJECT TO CHANGE ACCORDING TO AUTHORITY'S APPROVAL  
4. THIS DRAWING IS TO BE READ IN CONJUNCTION WITH ALL RELEVANT ARCHITECTURAL AND ENGINEER DRAWINGS AND SPECIFICATIONS 5. THIS DRAWING IS A CONCEPT LAYOUT NOT FOR CONSTRUCTION PURPOSES

|  |             |  |  |
|--|-------------|--|--|
|  | DRAWING NUM |  |  |
|--|-------------|--|--|

|             |
|-------------|
| DRAWING REV |
|-------------|

|       |
|-------|
| SCALE |
|-------|




|              |                   |    |    |     |       |                       |
|--------------|-------------------|----|----|-----|-------|-----------------------|
| DRAWING INFO | DR                | DE | PR | 7.8 | 07    | SCALE                 |
| CLIENT:      | #Client Full Name |    |    |     | DRAWN | 3:59 μμ<br>20/10/2026 |

ENMAC Ε.Π.Ε.  
© all rights reserved

|             |              |                    |   |
|-------------|--------------|--------------------|---|
| 213 0290652 | www.enmac.gr | enmacLtd@gmail.com | 1. DO NOT SCALE FROM THIS DRAWING 2. ALL DIMENSIONS ARE IN METERS UNLESS OTHERWISE SPECIFIED 3. ALL PLANS ARE SUBJECT TO CHANGE ACCORDING TO AUTHORITY'S APPROVAL 4. THIS DRAWING IS TO BE READ IN CONJUNCTION WITH ALL RELEVANT ARCHITECTURAL AND ENGINEER DRAWINGS AND SPECIFICATIONS 5. THIS DRAWING IS A CONCEPT LAYOUT NOT FOR CONSTRUCTION PURPOSES |
|-------------|--------------|--------------------|---|



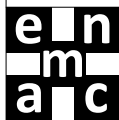

ENMAC E.P.E.  
© all rights reserved

|              |                      |                                                          |                   |   |  |             |                  |             |                             |       |  |
|--------------|----------------------|----------------------------------------------------------|-------------------|---|--|-------------|------------------|-------------|-----------------------------|-------|--|
| DRAWING INFO | DRAWING DESCRIPTION: | ΦΩΤΟΡΕΑΛΙΣΤΙΚΗ ΑΠΕΙΚΟΝΙΣΗ ΥΠΝΟΔΩΜΑΤΙΟΥ 2 ΕΙΚΟΝΑ 2        |                   |   |  | DRAWING NUM | A.02.10.<br>7.10 | DRAWING REV | 07<br>3:59 μμ<br>20/10/2026 | SCALE |  |
|              | PROJECT:             | ΑΝΕΓΕΡΣΗ ΠΟΛΥΚΑΤΟΙΚΙΑΣ 6 ΕΠΙΠΕΔΩΝ ΜΕ ΠΙΛΟΤΙΣ ΚΑΙ ΥΠΟΓΕΙΟ |                   |   |  |             |                  |             |                             |       |  |
|              | CLIENT:              | #Client Full Name                                        |                   |   |  |             |                  |             |                             |       |  |
| 213 0290652  |                      | www.enmac.gr                                             | enmacld@gmail.com | 1. DO NOT SCALE FROM THIS DRAWING 2. ALL DIMENSIONS ARE IN METERS UNLESS OTHERWISE SPECIFIED 3. ALL PLANS ARE SUBJECT TO CHANGE ACCORDING TO AUTHORITY'S APPROVAL<br>4. THIS DRAWING IS TO BE READ IN CONJUNCTION WITH ALL RELEVANT ARCHITECTURAL AND ENGINEER DRAWINGS AND SPECIFICATIONS 5. THIS DRAWING IS A CONCEPT LAYOUT NOT FOR CONSTRUCTION PURPOSES |  |             |                  |             |                             |       |  |








DRAWING INFO

ENMAC E.Π.Ε.  
© all rights reserved




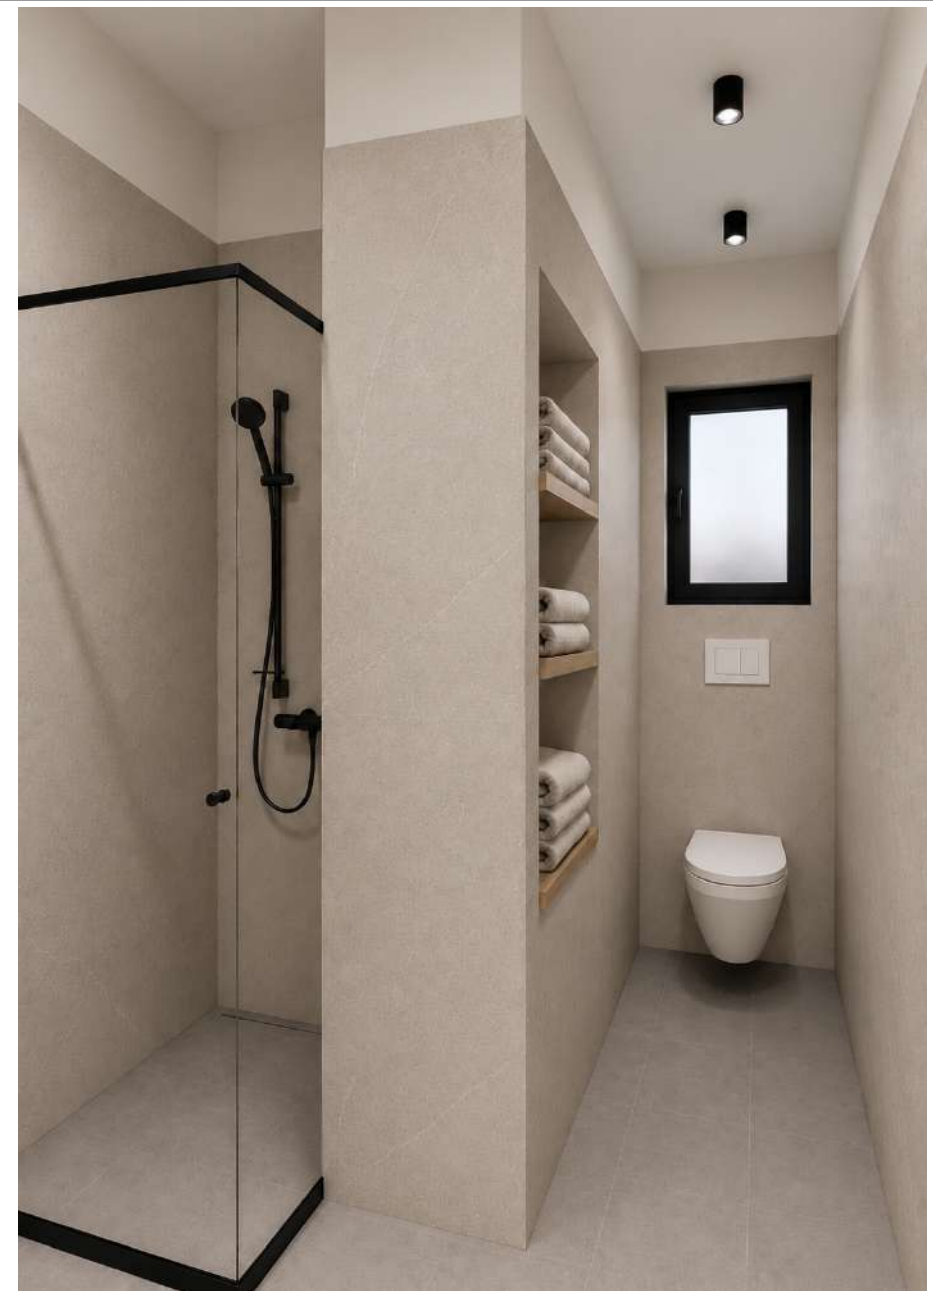



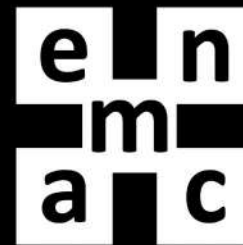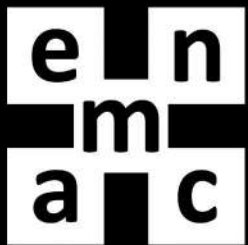

eng management & cons

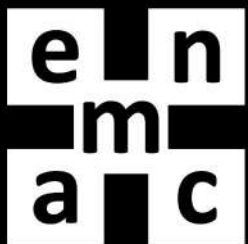

[www.enmac.gr](http://www.enmac.gr), Markou Mpotsari 10, 14561, Kifissia, [info@enmac.gr](mailto:info@enmac.gr)

